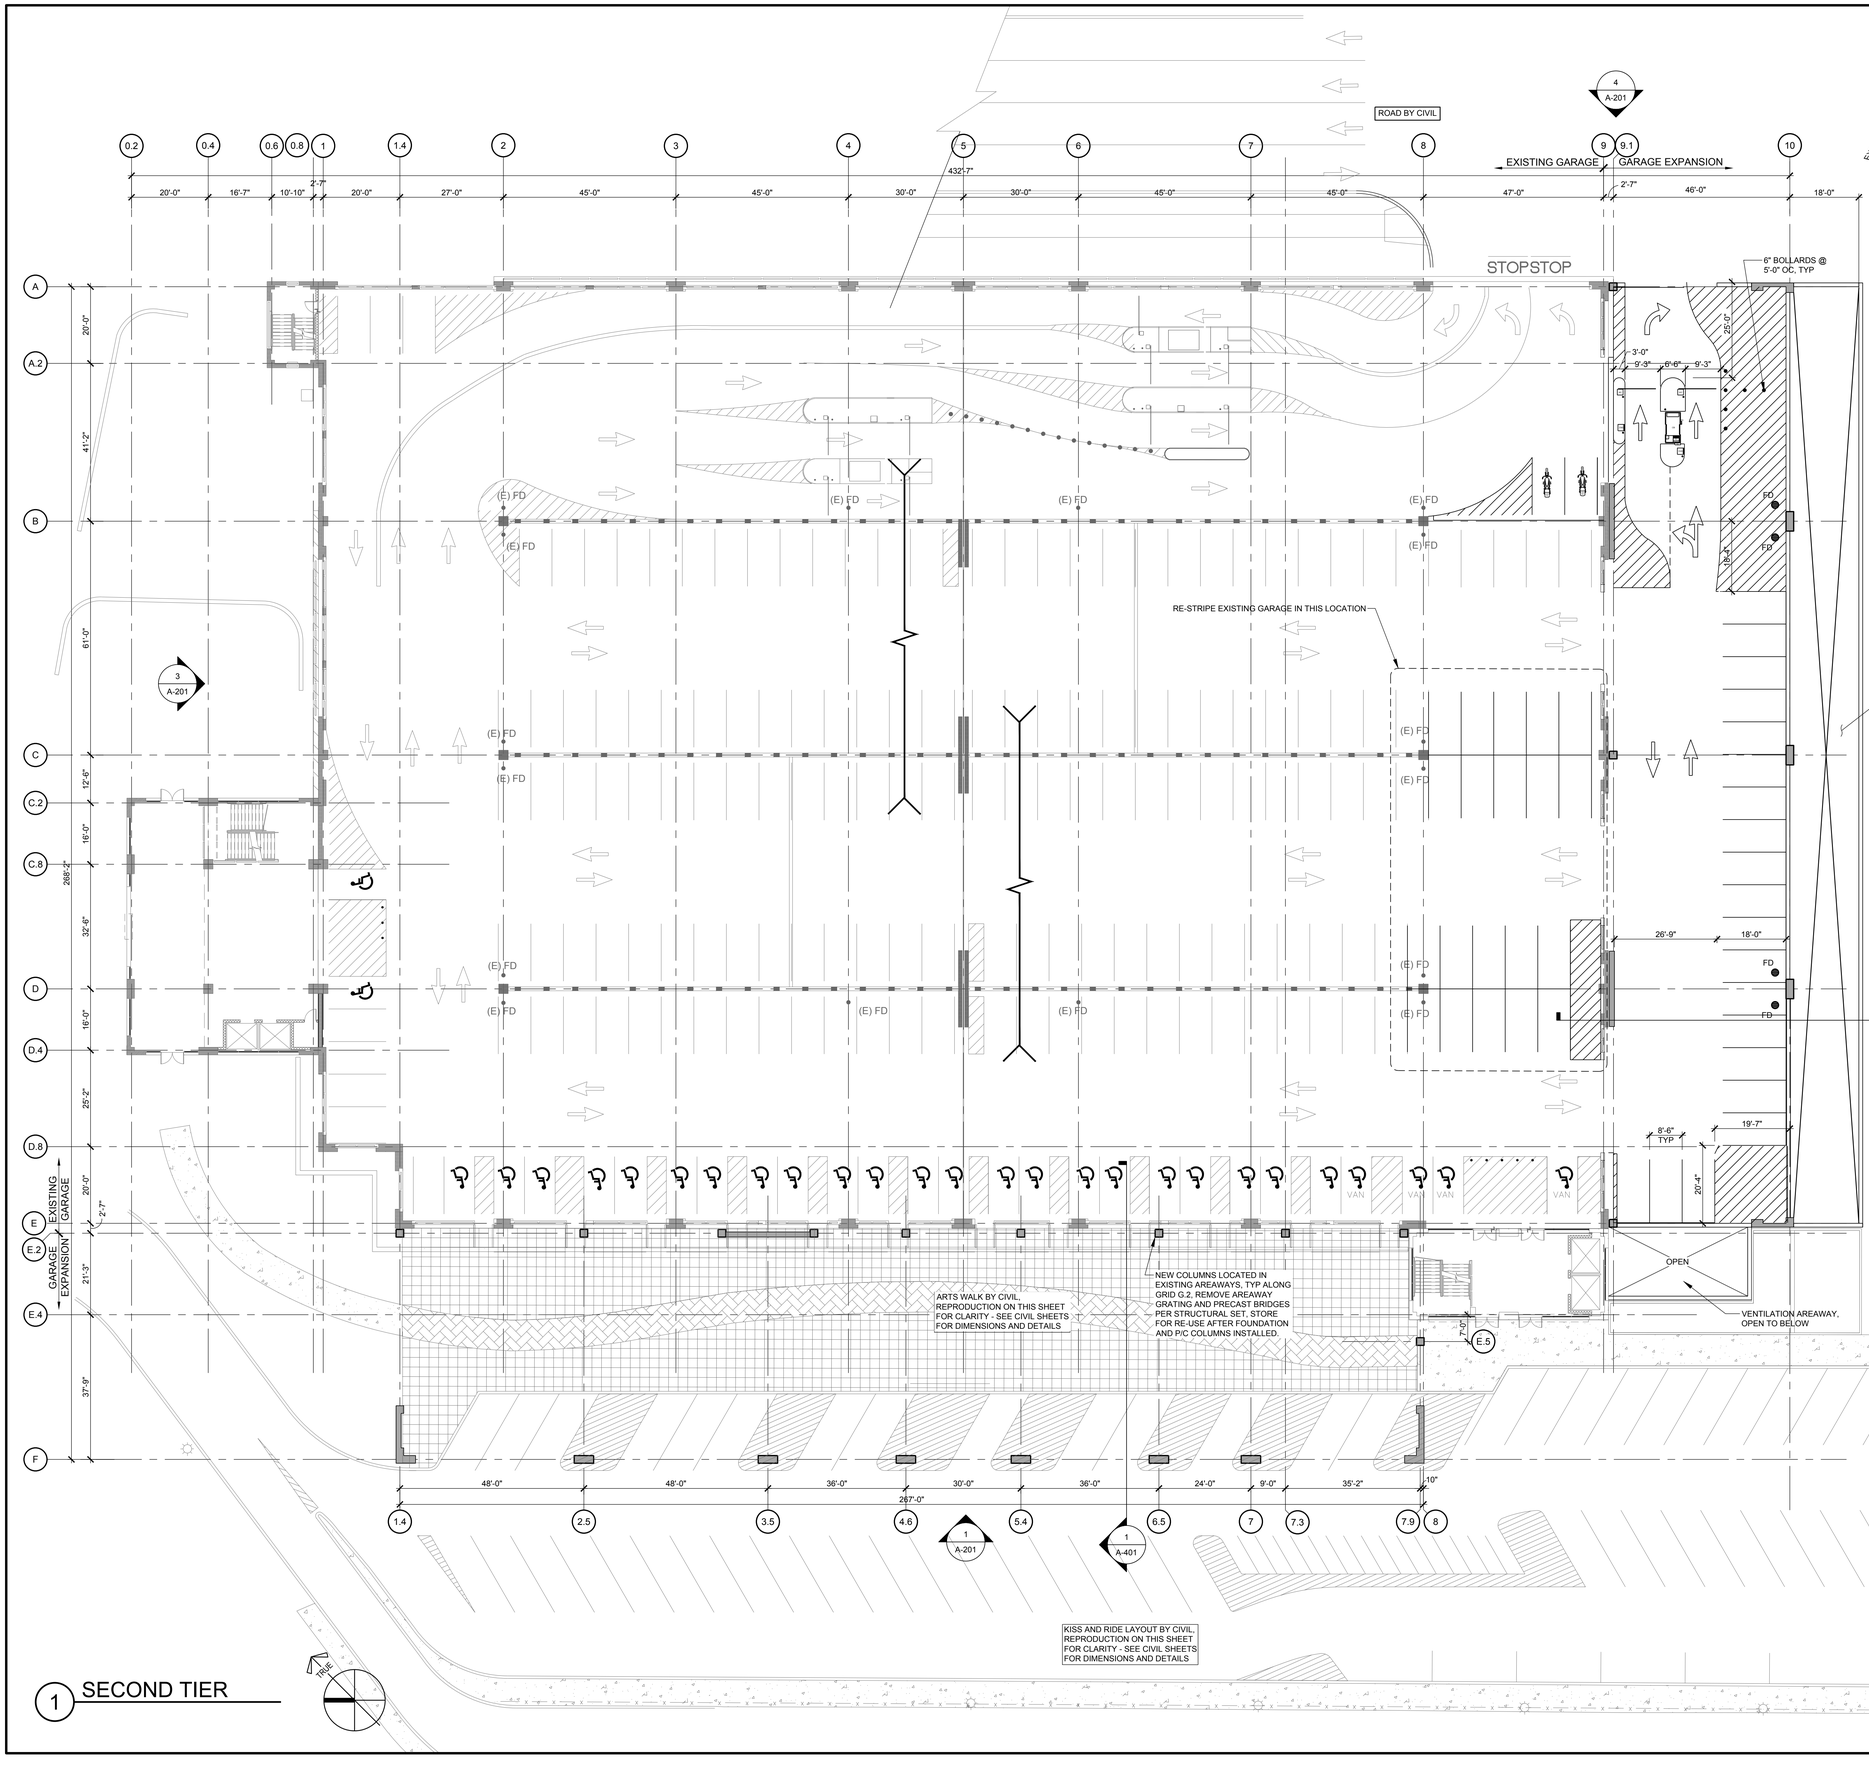

SHEET NOTES:
1. REFER TO CIVIL DRAWINGS FOR KISS AND RIDE AND ROADWAY INFORMATION.
2. REFER TO STRUCTURAL SET FOR SPOT ELEVATIONS.

1 SECOND TIER

WALKER CONSULTANTS
565 East Swedesford Road
Suite 300
Wayne, PA 19087
610.964.8000
www.walkerconsultants.com
Walker Parking Consultants/Engineers, Inc.

Printed Name & Discipline
ECR / AIA License Number: xxxx

OWNER'S AND/OR SUB'S LOGO

GROSVENOR STRATHMORE
PARKING GARAGE EXPANSION
NORTH BETHESDA MARYLAND

ISSUE:	DESCRIPTION	DATE	MARK
	30% PROGRESS SET	1/31/18	

PROJECT NO: 14-4099.00
DRAWN BY: LRM
CHECKED BY: TD

SHEET TITLE:
SECOND TIER PLAN

A-102

J:\14-4099-00-GROSVENOR_STRATHMORE\ACAD\05-ARCH\4099A-102.DWG 2/2/2018 10:02:42 AM MALETSKY, LUKE

Copyright 2017. All rights reserved. No part of this document may be reproduced in any form or by any means without permission from Walker Parking Consultants/Engineers, Inc.