M-NCPPC APPROVAL STAMP:

PROPERTY OWNERS CERTIFICATE:

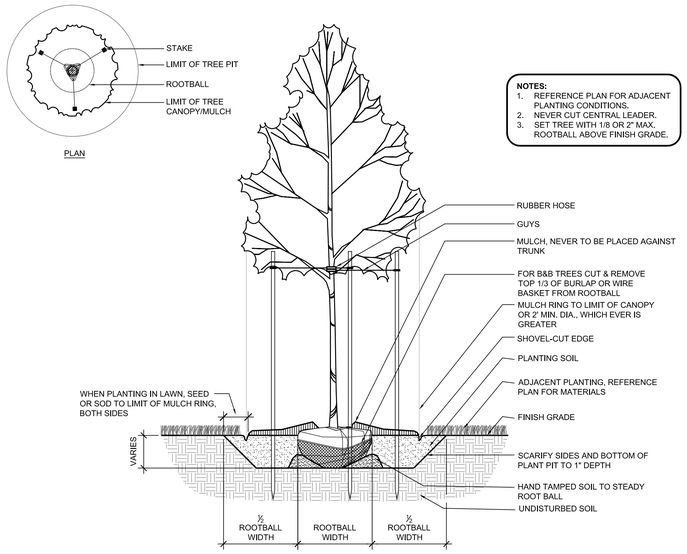

1 PLANTING- SINGLE LEADER TREES 2.5"-4" CALIPER AND LESS THAN 14' HT.

1/2"=1'-0"

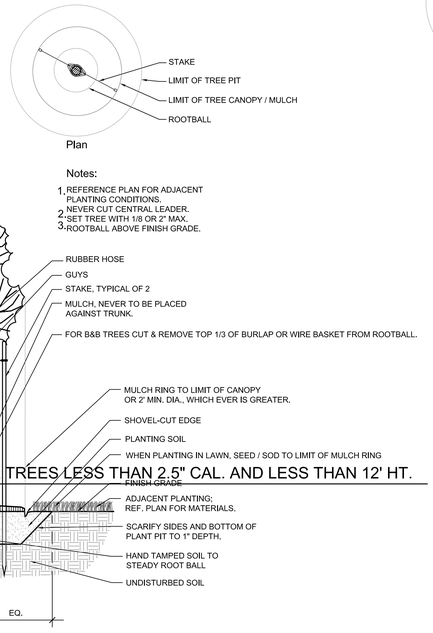

2 PLANTING- SINGLE LEADER TREES LESS THAN 2.5" CAL. AND LESS THAN 12' HT.

1/2"=1'-0"

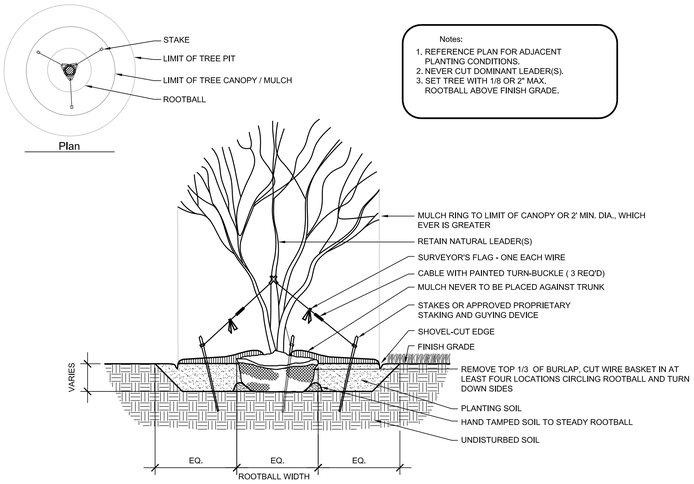

3 PLANTING- MULTI STEM TREES LESS THAN 14' HT.

1/2"=1'-0"

SEQUENCE OF CONSTRUCTION (GENERAL)
REFER TO SPECIFICATIONS

1. STAKE OUT PLANT/BED LOCATIONS.
2. CUT EDGE OF PLANT BED
3. TILL SOIL AND APPLY AMENDMENTS TO ENTIRE PLANTING AREA.
4. APPLY PRE-EMERGENT HERBICIDE (TWO WEEKS PRIOR TO PLANTING).
5. INSTALL PLANTS.
6. INSTALL FERTILIZER TABLETS IN EACH PLANT PIT.
7. PLACE BACKFILL.
8. WATER EACH INDIVIDUAL PLANT THOROUGHLY.
9. PLACE MULCH OVER ENTIRE PLANT BED.
10. WATER ENTIRE PLANT BED THOROUGHLY.

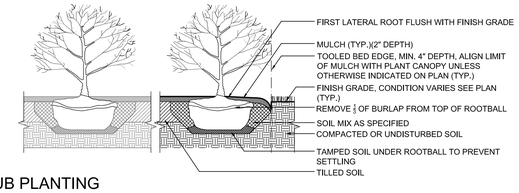

4 SHRUB PLANTING

1/2"=1'-0"

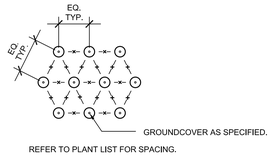

REFER TO PLANT LIST FOR SPACING.

5 PLANT SPACING

3/4"=1'-0"

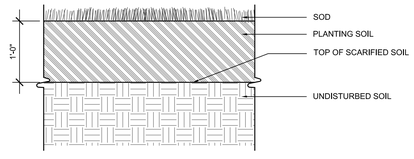

6 LAWN

1"=1'-0"

Plot Date: 12/13/2018 7:48:24 PM Author

MANDATORY REFERRAL NO. MR2019011

PROJECT NAME:
Catherine and Isiah Leggett Math and Science Building

PROJECT ADDRESS:
Montgomery College
Takoma Park / Silver Spring Campus
7600 Takoma Avenue
Takoma Park, MD 20912

PROPERTY OWNER:
Montgomery College
9221 Corporate Blvd.
Rockville, MD 20850

PRIMARY CONTACT:
Kevin Johnson (SMITHGROUP)
1700 New York Ave NW #100
Washington DC, 20006
e-mail: kevin.johnson@smithgroup.com
phone: 202-974-4589

APPLICANT:
Marvin D. Mills, Jr. (Montgomery College)
9221 Corporate Blvd.
Rockville, MD 20850
e-mail: marvin.mills@montgomerycollege.edu
phone: 240-567-9141

ENGINEER / PLAN PREPARER:
Mike Wychulis (AMT Engineering)
800 King Farm Blvd.
Rockville, MD 20850
e-mail: mwychulis@amtengineering.com
phone: 301-881-2545

Montgomery College Project #: FP16-077
Tax Map Grid #: JN32
WSSC # (New Building): Pending Service
WSSC # (Science South): 0064378
WSSC # (Falcon Hall): 2393379

DESIGN TEAM:

SMITHGROUP

1700 NEW YORK AVENUE NW
SUITE 100
WASHINGTON, DC 20006
202.842.2100
www.smithgroup.com

AMT Engineering
CIVIL ENGINEERS
800 King Farm Boulevard, 4th Floor
Rockville, MD 20850
301-881-2545

Cagley & Associates
STRUCTURAL ENGINEERS
6141 Executive Blvd.
Rockville, MD 20852
301-881-9050

Mahan Rykiel
LANDSCAPE ARCHITECTS
3300 Clipper Mill Road, Suite 200
Baltimore, MD 21211
410-235-6001

Spexsys
AV, IT, SECURITY
7257 Parkway Drive, suite 260
Hanover, MD 21076
410-712-0390

ISSUED FOR	REV	DATE
MANDATORY REFERRAL		DEC 14, 2018

SEALS AND SIGNATURES

CERTIFICATE OF REGISTERED ENGINEER / SURVEYOR OR OTHER APPROPRITE LICENSE INDIVIDUAL.

I CERTIFY THAT THESE DOCUMENTS WERE PREPARED OR APPROVED BY ME, AND THAT I AM A DULY LICENSED LANDSCAPE ARCHITECT UNDER THE LAWS OF THE STATE OF MARYLAND.
LICENSE NUMBER: EXPIRATION DATE:

KEYPLAN NORTH

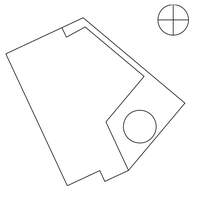

SHEET TITLE

PLANTING DETAILS

12543.000

PROJECT NUMBER

MR-10.5

SHEET NUMBER