M-NCPPC APPROVAL STAMP:

PROPERTY OWNERS CERTIFICATE:

SYMBOL LEGEND

LAYOUT GRID LINES

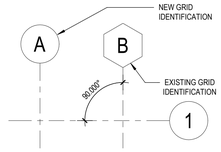

LEVEL LINE

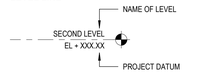

SPOT ELEVATION

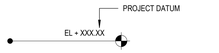

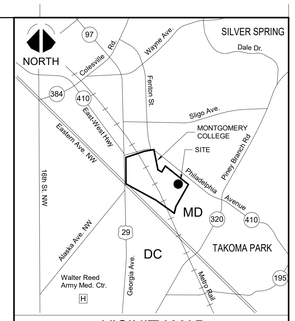

VICINITY MAP
SCALE 1"=2000'
MONT CO. MAP PAGE 5408 GRID G-3

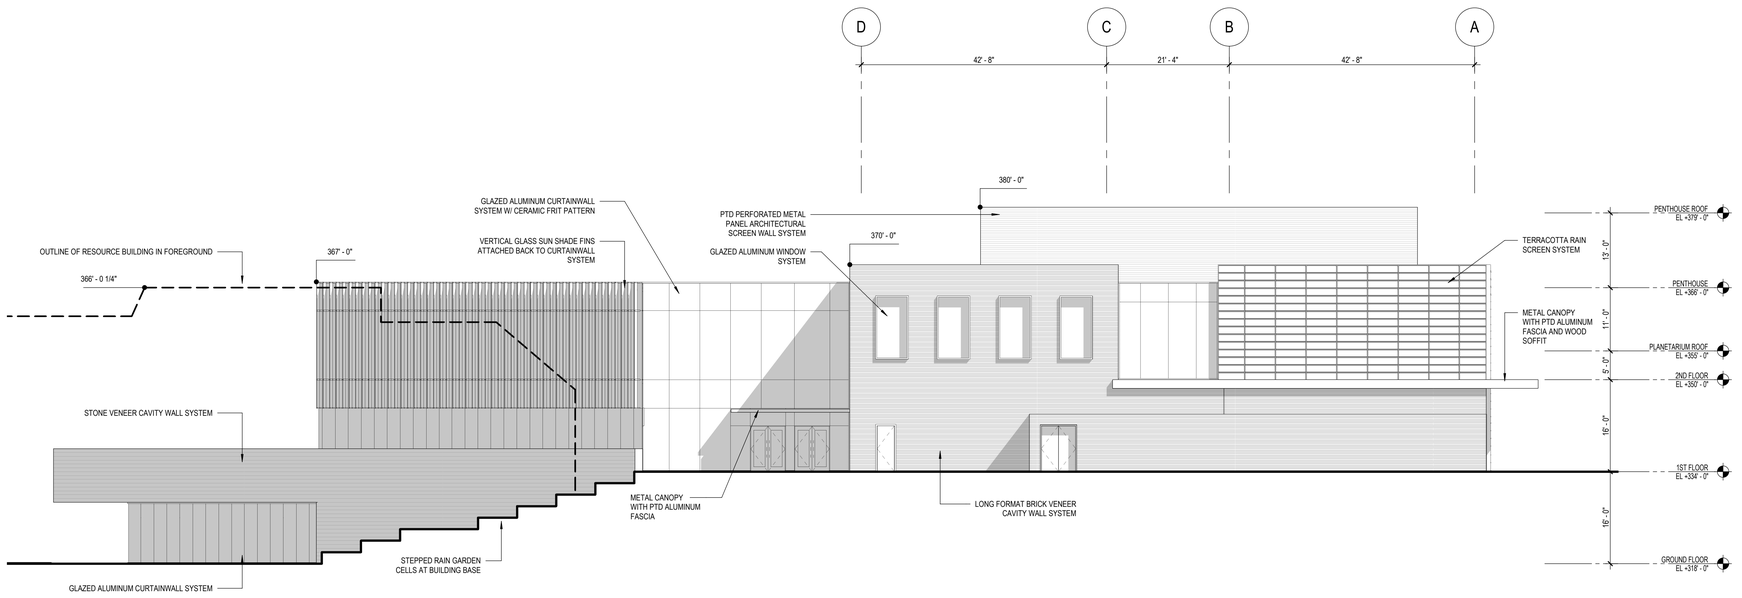

1 NORTH ELEVATION
SCALE: 3/32" = 1'-0"

10'-8" 5' -4" 0' 10'-8" 21'-4"
GRAPHIC SCALE: 3/32" = 1'-0"

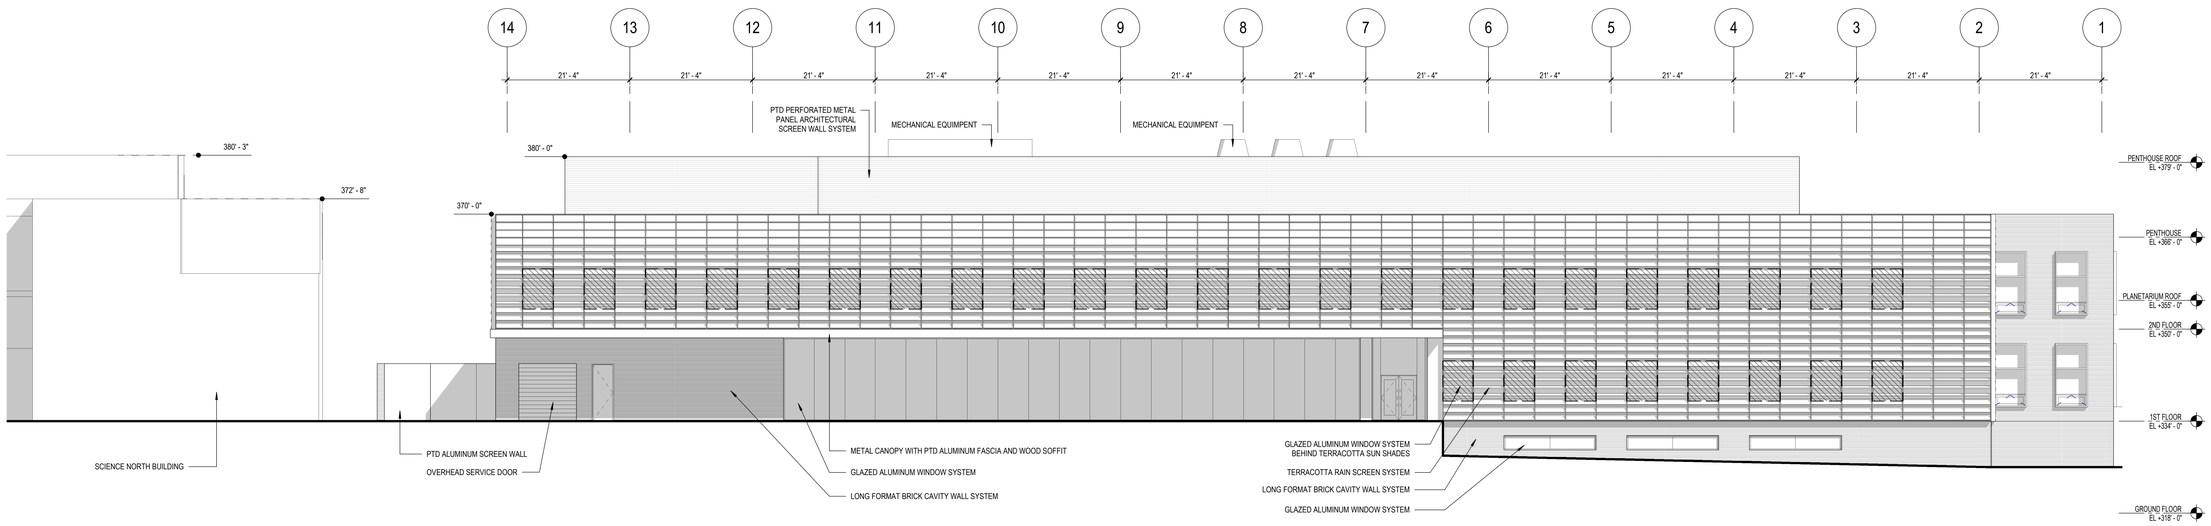

2 WEST ELEVATION
SCALE: 3/32" = 1'-0"

10'-8" 5' -4" 0' 10'-8" 21'-4"
GRAPHIC SCALE: 3/32" = 1'-0"

MANDATORY REFERRAL NO. MR2019011

Author

Plot Date: 12/14/2018 1:47:06 PM

PROJECT NAME:
Catherine and Isiah Leggett Math and Science Building

PROJECT ADDRESS:
Montgomery College
Takoma Park / Silver Spring Campus
7600 Takoma Avenue
Takoma Park, MD 20912

PROPERTY OWNER:
Montgomery College
9221 Corporate Blvd.
Rockville, MD 20850

PRIMARY CONTACT:
Kevin Johnson (SMITHGROUP)
1700 New York Ave NW #100
Washington DC, 20006
e-mail: kevin.johnson@smithgroup.com
phone: 202-974-4589

APPLICANT:
Marvin D. Mills, Jr. (Montgomery College)
9221 Corporate Blvd.
Rockville, MD 20850
e-mail: marvin.mills@montgomerycollege.edu
phone: 240-567-9141

ENGINEER / PLAN PREPARER:
Mike Wychulis (AMT Engineering)
800 King Farm Blvd.
Rockville, MD 20850
e-mail: mwychulis@amtengineering.com
phone: 301-881-2545

Montgomery College Project #: FP16-077
Tax Map Grid #: JN32
WSSC # (New Building): Pending Service
WSSC # (Science South): 0064378
WSSC # (Falcon Hall): 2393379

DESIGN TEAM:

SMITHGROUP

1700 NEW YORK AVENUE NW
SUITE 100
WASHINGTON, DC 20006
202.842.2100
www.smithgroup.com

AMT Engineering
CIVIL ENGINEERS
800 King Farm Boulevard, 4th Floor
Rockville, MD 20850
301-881-2545

Cagley & Associates
STRUCTURAL ENGINEERS
6141 Executive Blvd.
Rockville, MD 20852
301-881-9050

Mahan Rykiel
LANDSCAPE ARCHITECTS
3300 Clipper Mill Road, Suite 200
Baltimore, MD 21211
410-235-6001

Spexsys
AV, IT, SECURITY
7257 Parkway Drive, suite 260
Hanover, MD 21076
410-712-0390

ISSUED FOR	REV	DATE
MANDATORY REFERRAL		DEC 14, 2018

SEALS AND SIGNATURES

CERTIFICATE OF REGISTERED ENGINEER / SURVEYOR OR OTHER APPROPRITE LICENSE INDIVIDUAL.

SHEET TITLE
BUILDING ELEVATIONS OVERALL

12543.000
PROJECT NUMBER

MR-12.6
SHEET NUMBER