M-NCPPC APPROVAL STAMP:

PROPERTY OWNERS CERTIFICATE:

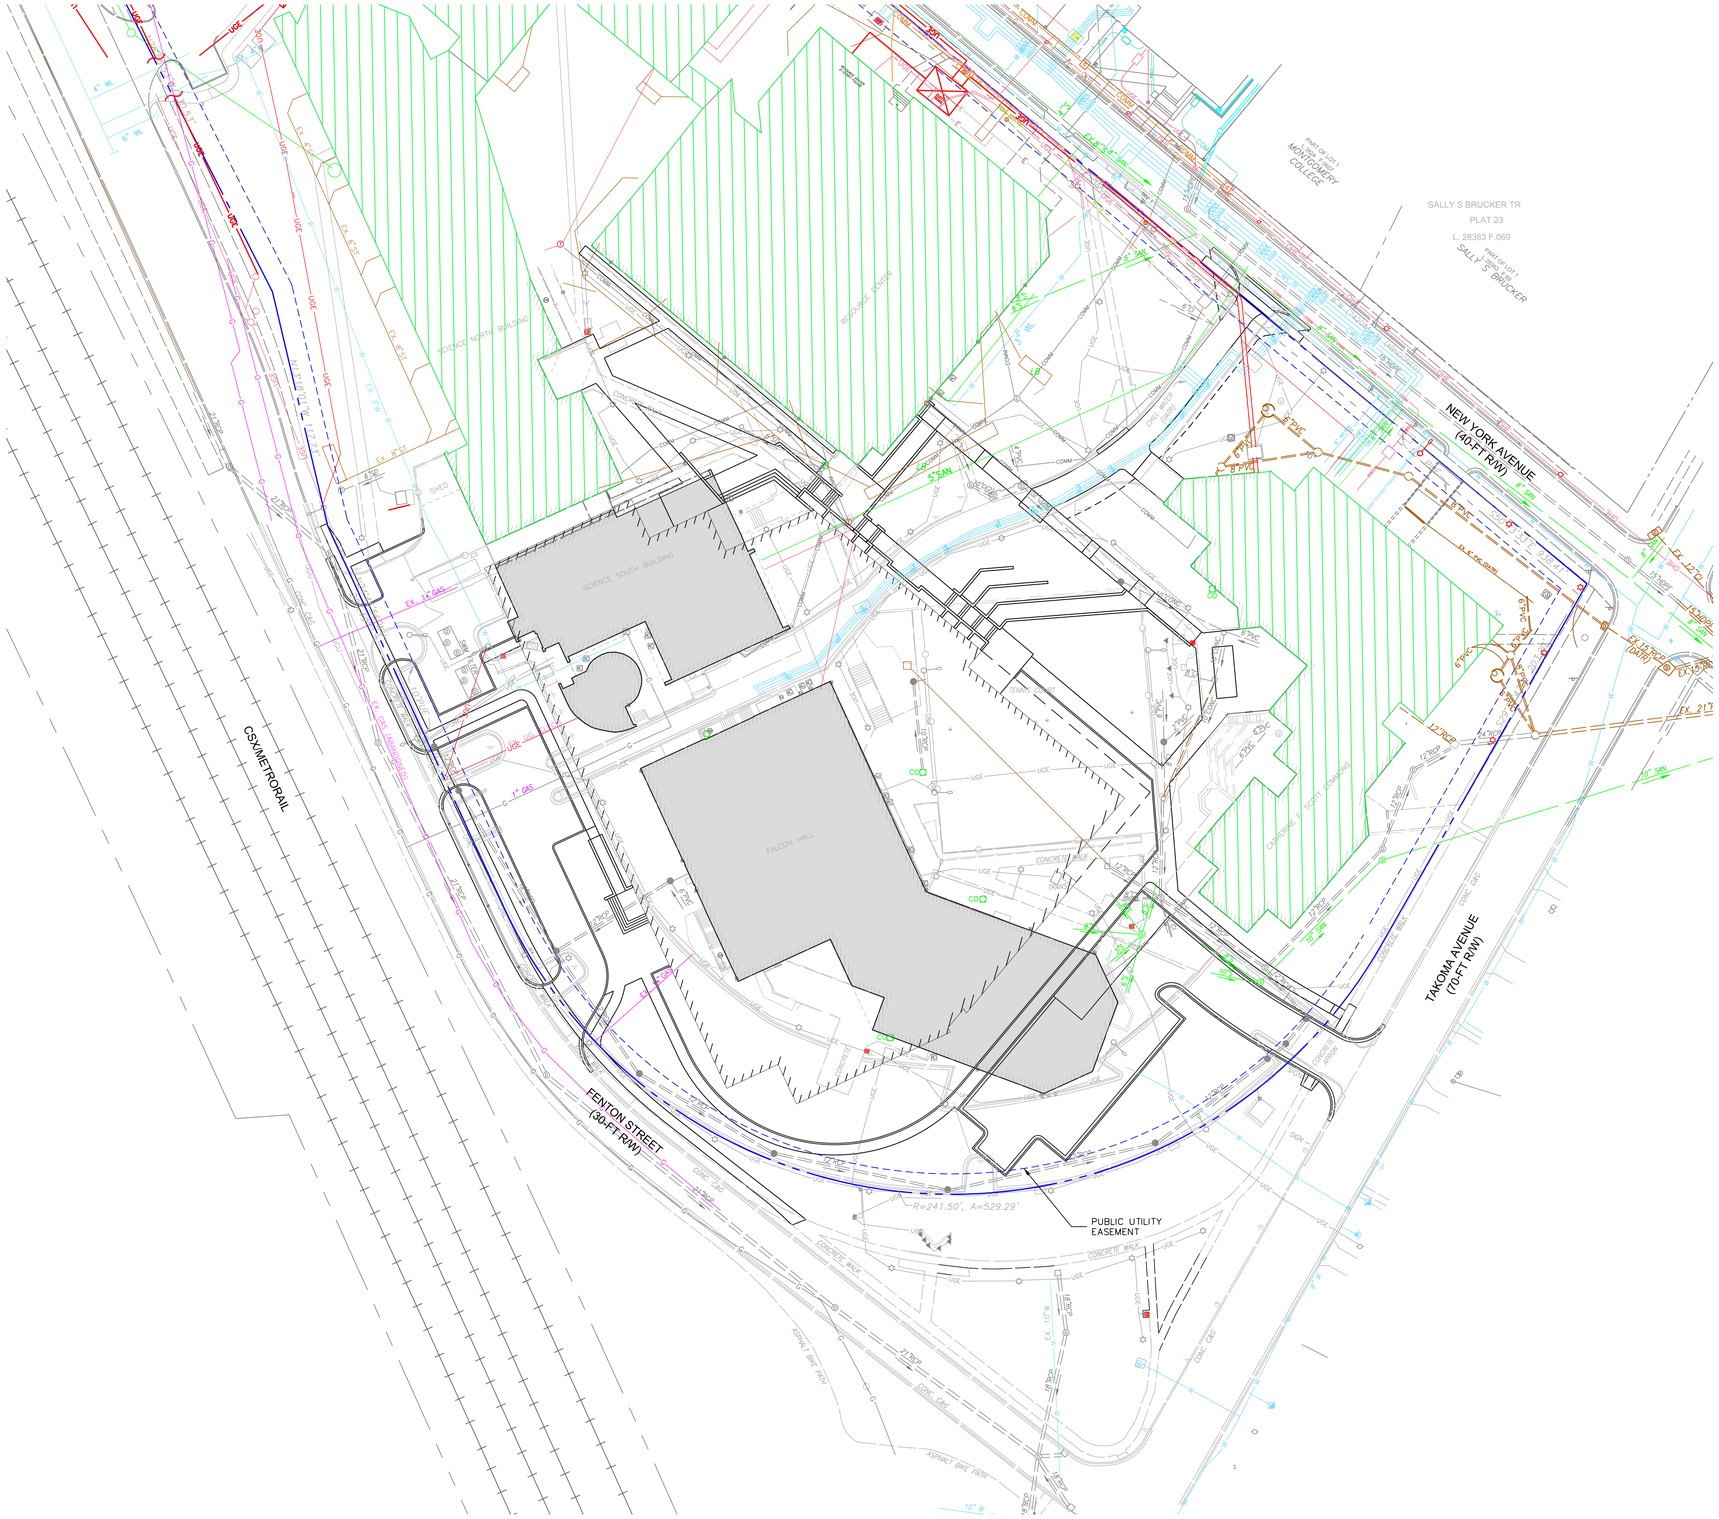


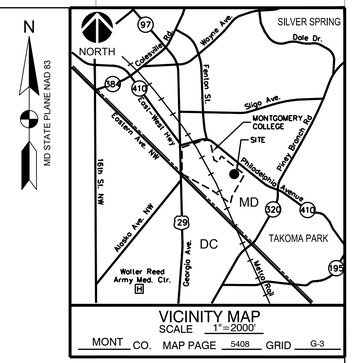


## LEGEND

- EXISTING COLLEGE BUILDINGS TO REMAIN
- EXISTING BUILDING TO BE DEMOLISHED
- PROPERTY LINE
- RAILROAD TRACKS
- PUBLIC UTILITY EASEMENT

## UTILITY LEGEND

- EXISTING STORM DRAIN
- G — EXISTING GAS
- W — EXISTING WATER
- EXISTING SANITARY SEWER
- UGE — EXISTING ELECTRIC
- COMM — EXISTING ELECTRIC
- EXISTING CAMPUS EMERGENCY TELEPHONE
- EXISTING STORM DRAIN
- EXISTING STORM MANHOLE
- EXISTING SANITARY MANHOLE
- EXISTING VEHICULAR LIGHTING
- EXISTING PEDESTRIAN LIGHTING
- EXISTING WATER VALVE
- EXISTING HYDRANT

MANDATORY REFERRAL #MR2019011

PROJECT NAME:

# Catherine and Isiah Leggett Math and Science Building

PROJECT ADDRESS:
Montgomery College
Takoma Park / Silver Spring Campus
7600 Takoma Avenue
Takoma Park, MD 20912

PROPERTY OWNER:
Montgomery College
9221 Corporate Boulevard
Rockville, MD 20850

PRIMARY CONTACT:
Kevin Johnson (SMITHGROUP)
1700 New York Ave. NW #100
Washington, DC 20006
e-mail: kevin.johnson@smithgroup.com
phone: 202-974-4589

APPLICANT:
Marvin D. Mills, Jr. (Montgomery College)
9221 Corporate Blvd.
Rockville, MD 20850
e-mail: marvin.mills@montgomerycollege.edu
phone: 240-567-9141

ENGINEER/PLAN PREPARER:
Mike Wychulis (AMT Engineering)
800 King Farm Blvd., 4th Fl.
Rockville, MD 20850
e-mail: mwychulis@amtengineering.com
phone: 301-881-2545

Montgomery College Project #: FP16-077
Tax Map Grid #: JN32
WSSC # (New Building): Pending Service
WSSC # (Science South): 0064378
WSSC # (Falcon Hall): 2393379

DESIGN TEAM:

**SMITHGROUP**

1700 NEW YORK AVENUE NW
SUITE 100
WASHINGTON, DC 20006
202.842.2100
www.smithgroup.com

AMT Engineering
CIVIL ENGINEERS
800 King Farm Boulevard, 4th Floor
Rockville, MD 20850
301-881-2545

Cagley & Associates
STRUCTURAL ENGINEERS
6141 Executive Blvd.
Rockville, MD 20852
301-881-9050

Mahan Rykiel
LANDSCAPE ARCHITECTS
3300 Clipper Mill Road, Suite 200
Baltimore, MD 21211
410-235-6001

Spexsys
AV, IT, SECURITY
7257 Parkway Drive, suite 260
Hanover, MD 21076
410-712-0390

| ISSUED FOR | REV | DATE |
|---|---|---|
| MANDATORY REFERRAL | | DEC 14, 2018 |

"I HEREBY CERTIFY THAT THESE DOCUMENTS WERE PREPARED OR APPROVED BY ME, AND THAT I AM A DULY LICENSED PROFESSIONAL ENGINEER UNDER THE LAWS OF THE STATE OF MARYLAND. LICENSE NO. 32561, EXPIRATION DATE 01/06/2020."

KEYPLAN

NORTH

SHEET TITLE

COLOR CODED UTILITY MAP

12543.000

PROJECT NUMBER

**MR-04.1**

SHEET NUMBER

X:\ROCKVILLE\17-0946.001 - MONTGOMERY COLLEGE MATH AND SCIENCE\CAD\ZEXHIBIT-MR-04.1-CU-170946001.DWG, 12/14/2018 10:51 AM, MWYCHULIS