M-NCPPC APPROVAL STAMP:

PROPERTY OWNERS CERTIFICATE:

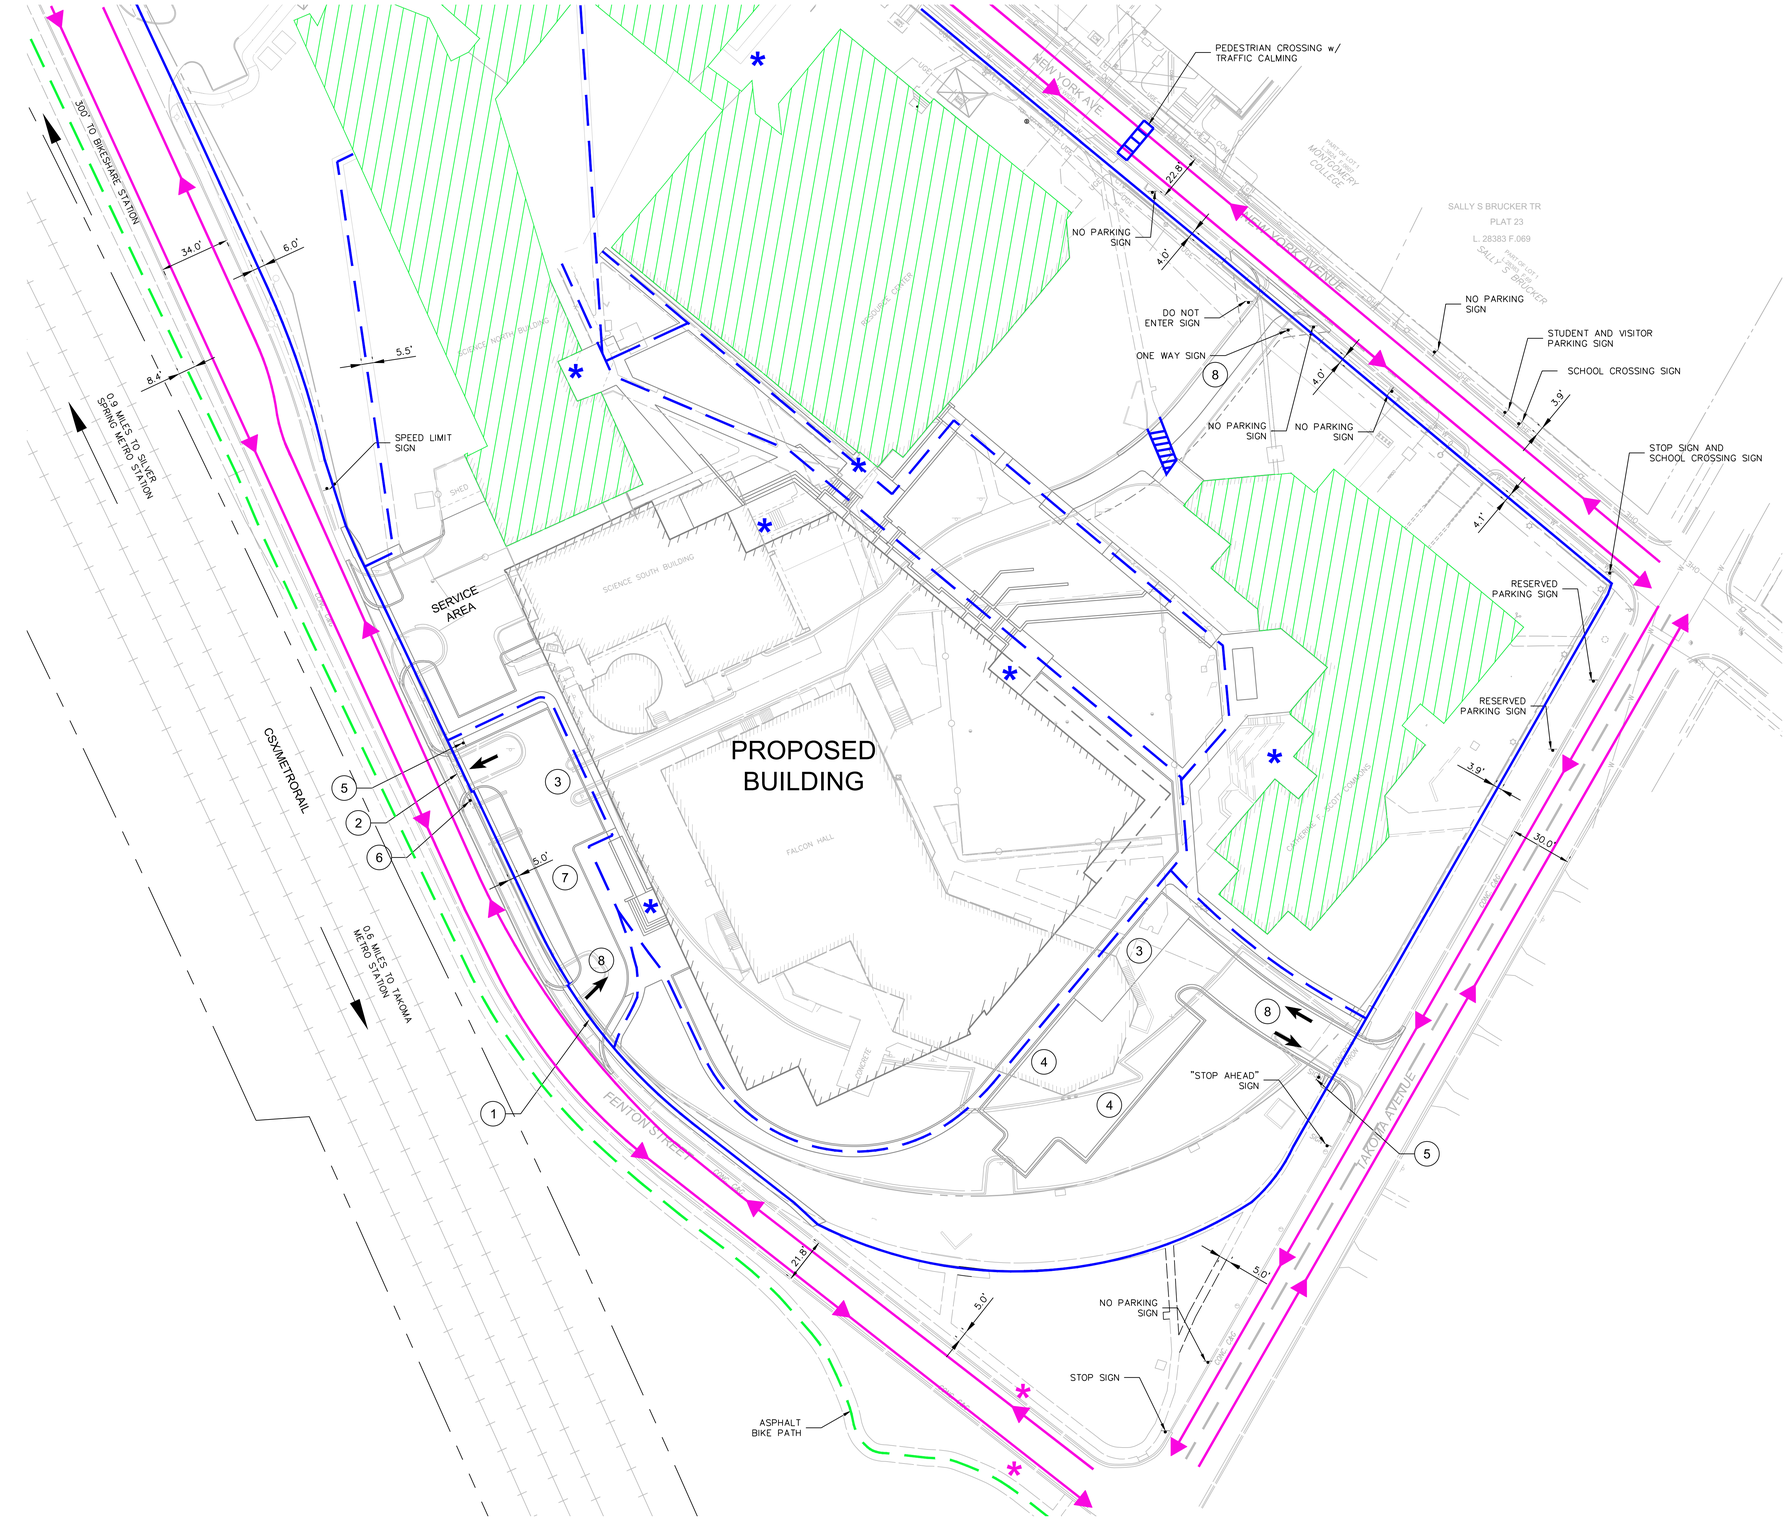

CIRCULATION KEYNOTES

1. NEW "ENTRANCE ONLY" DRIVEWAY
2. NEW "EXIT ONLY" DRIVEWAY
3. NEW ACCESSIBLE PARKING
4. NEW STAFF PARKING
5. NEW STOP SIGN
6. NEW "DO NOT ENTER" SIGN
7. STUDENT DROPOFF
8. FIRE ACCESS

LEGEND

- EXISTING COLLEGE BUILDINGS TO REMAIN
- PRIMARY VEHICULAR ROUTE
- PRIMARY PEDESTRIAN ROUTE
- SECONDARY PEDESTRIAN ROUTE
- UNSIGNED ON-ROAD BIKE ROUTE
- METROPOLITAN BRANCH TRAIL
- BUS STOP
- PRIMARY BUILDING ENTRANCE

0 30' 60'
SCALE: 1"=30'

MANDATORY REFERRAL #MR2019011

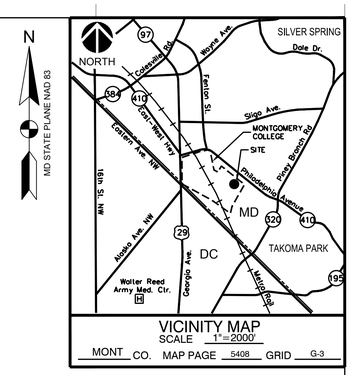

PROJECT NAME:

Catherine and Isiah Leggett Math and Science Building

PROJECT ADDRESS:
Montgomery College
Takoma Park / Silver Spring Campus
7600 Takoma Avenue
Takoma Park, MD 20912

PROPERTY OWNER:
Montgomery College
9221 Corporate Boulevard
Rockville, MD 20850

PRIMARY CONTACT:
Kevin Johnson (SMITHGROUP)
1700 New York Ave. NW #100
Washington, DC 20006
e-mail: kevin.johnson@smithgroup.com
phone: 202-974-4589

APPLICANT:
Marvin D. Mills, Jr. (Montgomery College)
9221 Corporate Blvd.
Rockville, MD 20850
e-mail: marvin.mills@montgomerycollege.edu
phone: 240-567-9141

ENGINEER/PLAN PREPARER:
Mike Wychulis (AMT Engineering)
800 King Farm Blvd., 4th Fl.
Rockville, MD 20850
e-mail: mwychulis@amtengineering.com
phone: 301-881-2545

Montgomery College Project #: FP16-077
Tax Map Grid #: JN32
WSSC # (New Building): Pending Service
WSSC # (Science South): 0064378
WSSC # (Falcon Hall): 2393379

DESIGN TEAM:

SMITHGROUP

1700 NEW YORK AVENUE NW
SUITE 100
WASHINGTON, DC 20006
202.842.2100
www.smithgroup.com

AMT Engineering
CIVIL ENGINEERS
800 King Farm Boulevard, 4th Floor
Rockville, MD 20850
301-881-2545

Cagley & Associates
STRUCTURAL ENGINEERS
6141 Executive Blvd.
Rockville, MD 20852
301-881-9050

Mahan Rykiel
LANDSCAPE ARCHITECTS
3300 Clipper Mill Road, Suite 200
Baltimore, MD 21211
410-235-6001

Spexsys
AV, IT, SECURITY
7257 Parkway Drive, suite 260
Hanover, MD 21076
410-712-0390

ISSUED FOR	REV	DATE
MANDATORY REFERRAL		DEC 14, 2018

"I HEREBY CERTIFY THAT THESE DOCUMENTS WERE PREPARED OR APPROVED BY ME, AND THAT I AM A DULY LICENSED PROFESSIONAL ENGINEER UNDER THE LAWS OF THE STATE OF MARYLAND. LICENSE NO. 32561, EXPIRATION DATE 01/06/2020."

KEYPLAN

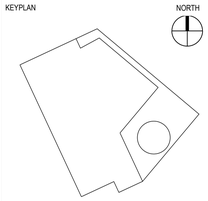

SHEET TITLE

CIRCULATION MAP

12543.000
PROJECT NUMBER

MR-05.1
SHEET NUMBER

X:\ROCKVILLE\17-0946.001 - MONTGOMERY COLLEGE MATH AN\05-CAD\ZEXHIBIT-MR-05.1-CM-170946001.DWG, 12/14/2018 10:52 AM, MWYCHULIS