E-FILE STAMP

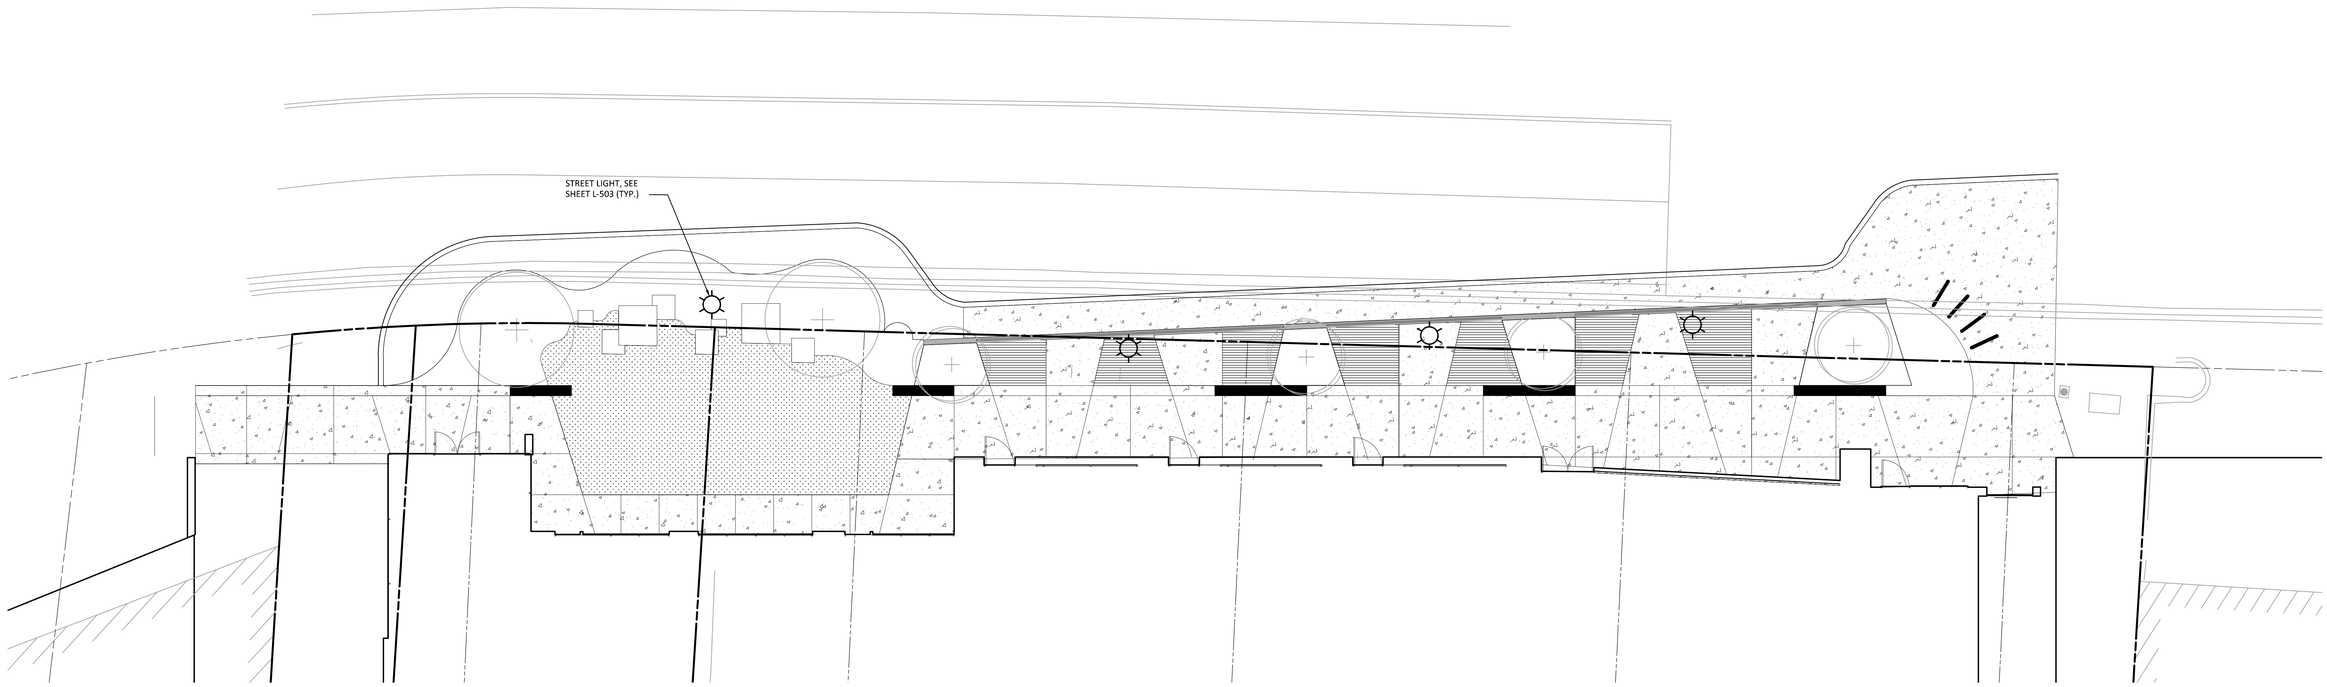

LIGHTING SCHEDULE

SYMBOL	TYPE	QUANTITY	NOTES
☼	C1888	4	TAKOMA STREETSCAPE STANDARD; 13-5/16" TALL; SEE DETAIL ON SHEET L503

NOTES

1 LIGHTING IS PROVIDED PER COORDINATION WITH THE CITY OF TAKOMA PARK AND IS REPLACING EXISTING STREETSCAPE LIGHTING IN KIND.
2 NO ADDITIONAL ON-SITE LANDSCAPE LIGHTING IS PROPOSED.
3 PHOTOMETRICS ARE NO PROVIDED FOR PUBLIC STREETSCAPES - ILLUMINATION LEVELS ARE ESTABLISHED BY MUNICIPALITY.
4 LIGHTING CONFORMS TO IESNA COMMERCIAL DEVELOPMENT STANDARDS.

LEGEND

- PROPOSED SIDEWALK
- BROOM FINISH CONC. PAVING
- PROPOSED PAVERS
- RETAINING WALL
- BIKE RACK
- PROPOSED LIGHTING
- EXISTING STREET LIGHTS

NORTH

0 4' 8' 16'

SCALE: 1/8" = 1'-0"

DEVELOPER'S CERTIFICATE

The undersigned agrees to execute all the features of the Site Plan Approval No. 820190090, including Approval Conditions, Development Program and Certified Site Plan.

Developer's Name: NEIGHBORHOOD DEVELOPMENT COMPANY
Contact Person: ALEXANDER ZEMICHAEL
Address: 3232 GEORGIA AVENUE SUITE 100 WASHINGTON DC 20010
Phone: 202.722.6002

Signature: _____ Date: _____

VIKA
ENGINEERS PLANNERS
LANDSCAPE ARCHITECTS SURVEYORS
VIKA MARYLAND, LLC
20251 CENTURY BOULEVARD SUITE #400
GERMANTOWN, MARYLAND 20874
PHONE: (301) 916-4100
FAX: (301) 916-2262
GERMANTOWN, MD. TYSONS, VA.

PREPARED FOR:
Neighborhood Development Company
3232 Georgia Avenue
Suite 100
Washington DC 20010
202.722.6002
Alexander Zemichael

REVISIONS | DATE

PROFESSIONAL SEAL

I HEREBY CERTIFY THAT THESE DOCUMENTS WERE PREPARED OR APPROVED BY ME, AND THAT I AM A DULY LICENSED, REGISTERED LANDSCAPE ARCHITECT UNDER THE LAWS OF THE STATE OF MARYLAND. NAME: JOSHUA C. SLOAN, RLA, ASLA
LICENSE NUMBER: 3776
EXPIRATION DATE: MAY 13, 2020

TAKOMA JUNCTION

MNCPPC #820190090
MONTGOMERY COUNTY,
MARYLAND
TAX MAP: JN50
WSSC 208N301 & 209N301

LIGHTING PLAN

DRAWN BY: PJS
DESIGNED BY: JCS
DATE ISSUED: JAN 1, 2019
VIKA PROJECT VM50263A

SHEET NO.
L300

Z:\50000-59999\50263\CAD\SITE\PLOT SHEETS\50263000_P_JA_SITE_L300_LIGHTING.dwg - Friday, February 01, 2019 11:55:54 AM

LAYOUT: L300, Plotted By: schellin