E-FILE STAMP

SEDIMENT CONTROL PLAN LEGEND

- SF — SILT FENCE
- SFP — SILT FENCE ON PAVEMENT
- SSF — SUPER SILT FENCE
- LOD — LIMITS OF DISTURBANCE
- SCE — STABILIZED CONSTRUCTION ENTRANCE

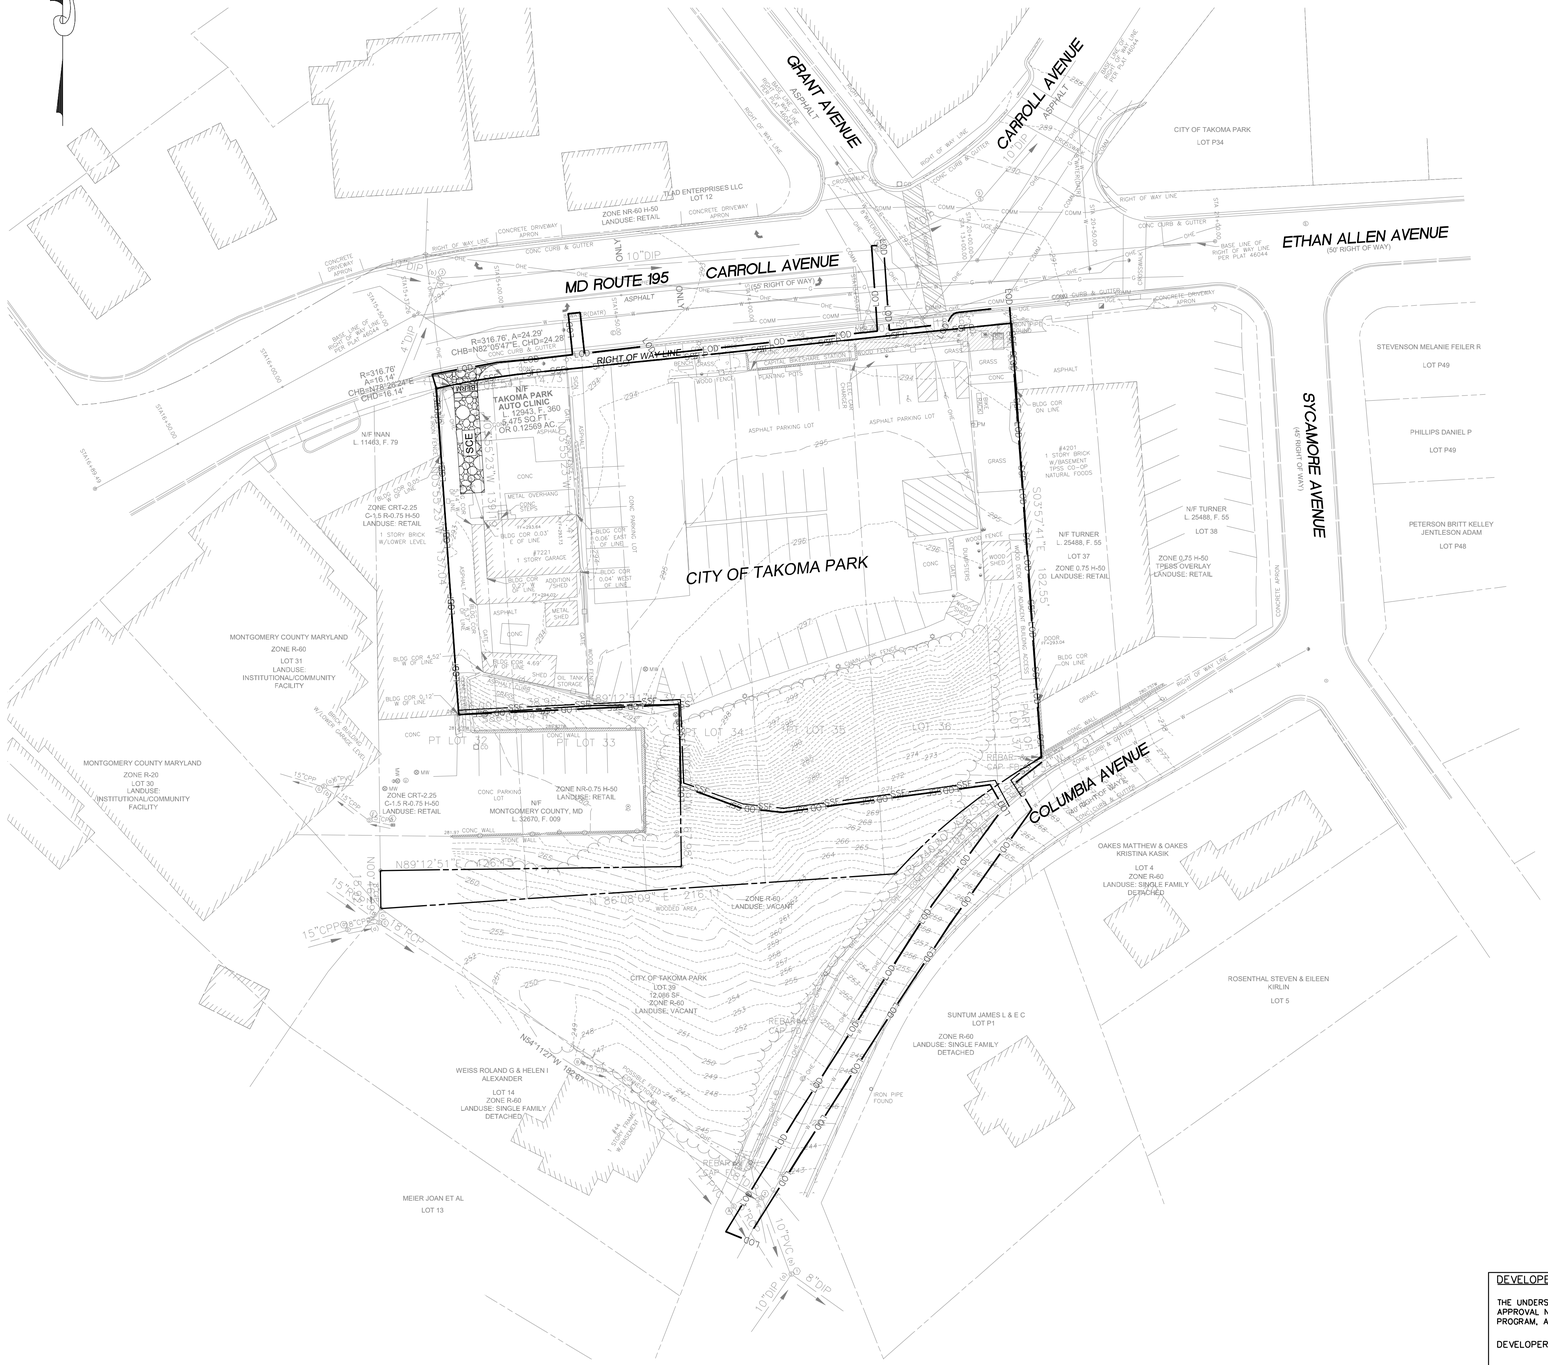

AMT LLC
PROFESSIONAL ENGINEERS
LAND SURVEYORS
LANDSCAPE ARCHITECTS
10 G STREET, NE, SUITE 430
WASHINGTON, DC, 20002
PH: (202) 289-4545
FAX: (202) 289-5051

SITE PLAN #820190090

TAKOMA JUNCTION

13TH ELECTION DISTRICT
CITY OF TAKOMA PARK
MONTGOMERY COUNTY, MARYLAND
TAX MAP: JN51
WSSC GRID: 208NE01 & 209NE01

DATE	REVISION

PROFESSIONAL CERTIFICATION: I HEREBY CERTIFY THAT THESE DOCUMENTS WERE PREPARED OR APPROVED BY ME, AND THAT I AM A DULY LICENSED PROFESSIONAL ENGINEER UNDER THE LAWS OF THE STATE OF MARYLAND, LICENSE NO. 39317, EXPIRATION DATE: 01/07/2020

EROSION & SEDIMENT CONTROL PLAN

DESIGNED: AMC
CHECKED: BCJ
SCALE: AS SHOWN
FILE NO.: 114-123
DATE: OCTOBER 2020

C6.01

DEVELOPER'S CERTIFICATE

THE UNDERSIGNED AGREES TO EXECUTE ALL THE FEATURES OF THE SITE PLAN APPROVAL NO. 820190090 INCLUDING APPROVAL CONDITIONS, DEVELOPMENT PROGRAM, AND CERTIFIED SITE PLAN.

DEVELOPER: NEIGHBORHOOD DEVELOPMENT COMPANY (COMPANY) JINGJING LIU (CONTACT PERSON)

ADDRESS: 3232 GEORGIA AVENUE NW, SUITE 100, WASHINGTON, DC 20010

EMAIL: JLIU@NEIGHBORHOODDEVELOPMENT.COM

SIGNATURE: Jingjing Liu