Montgomery County Planning Department

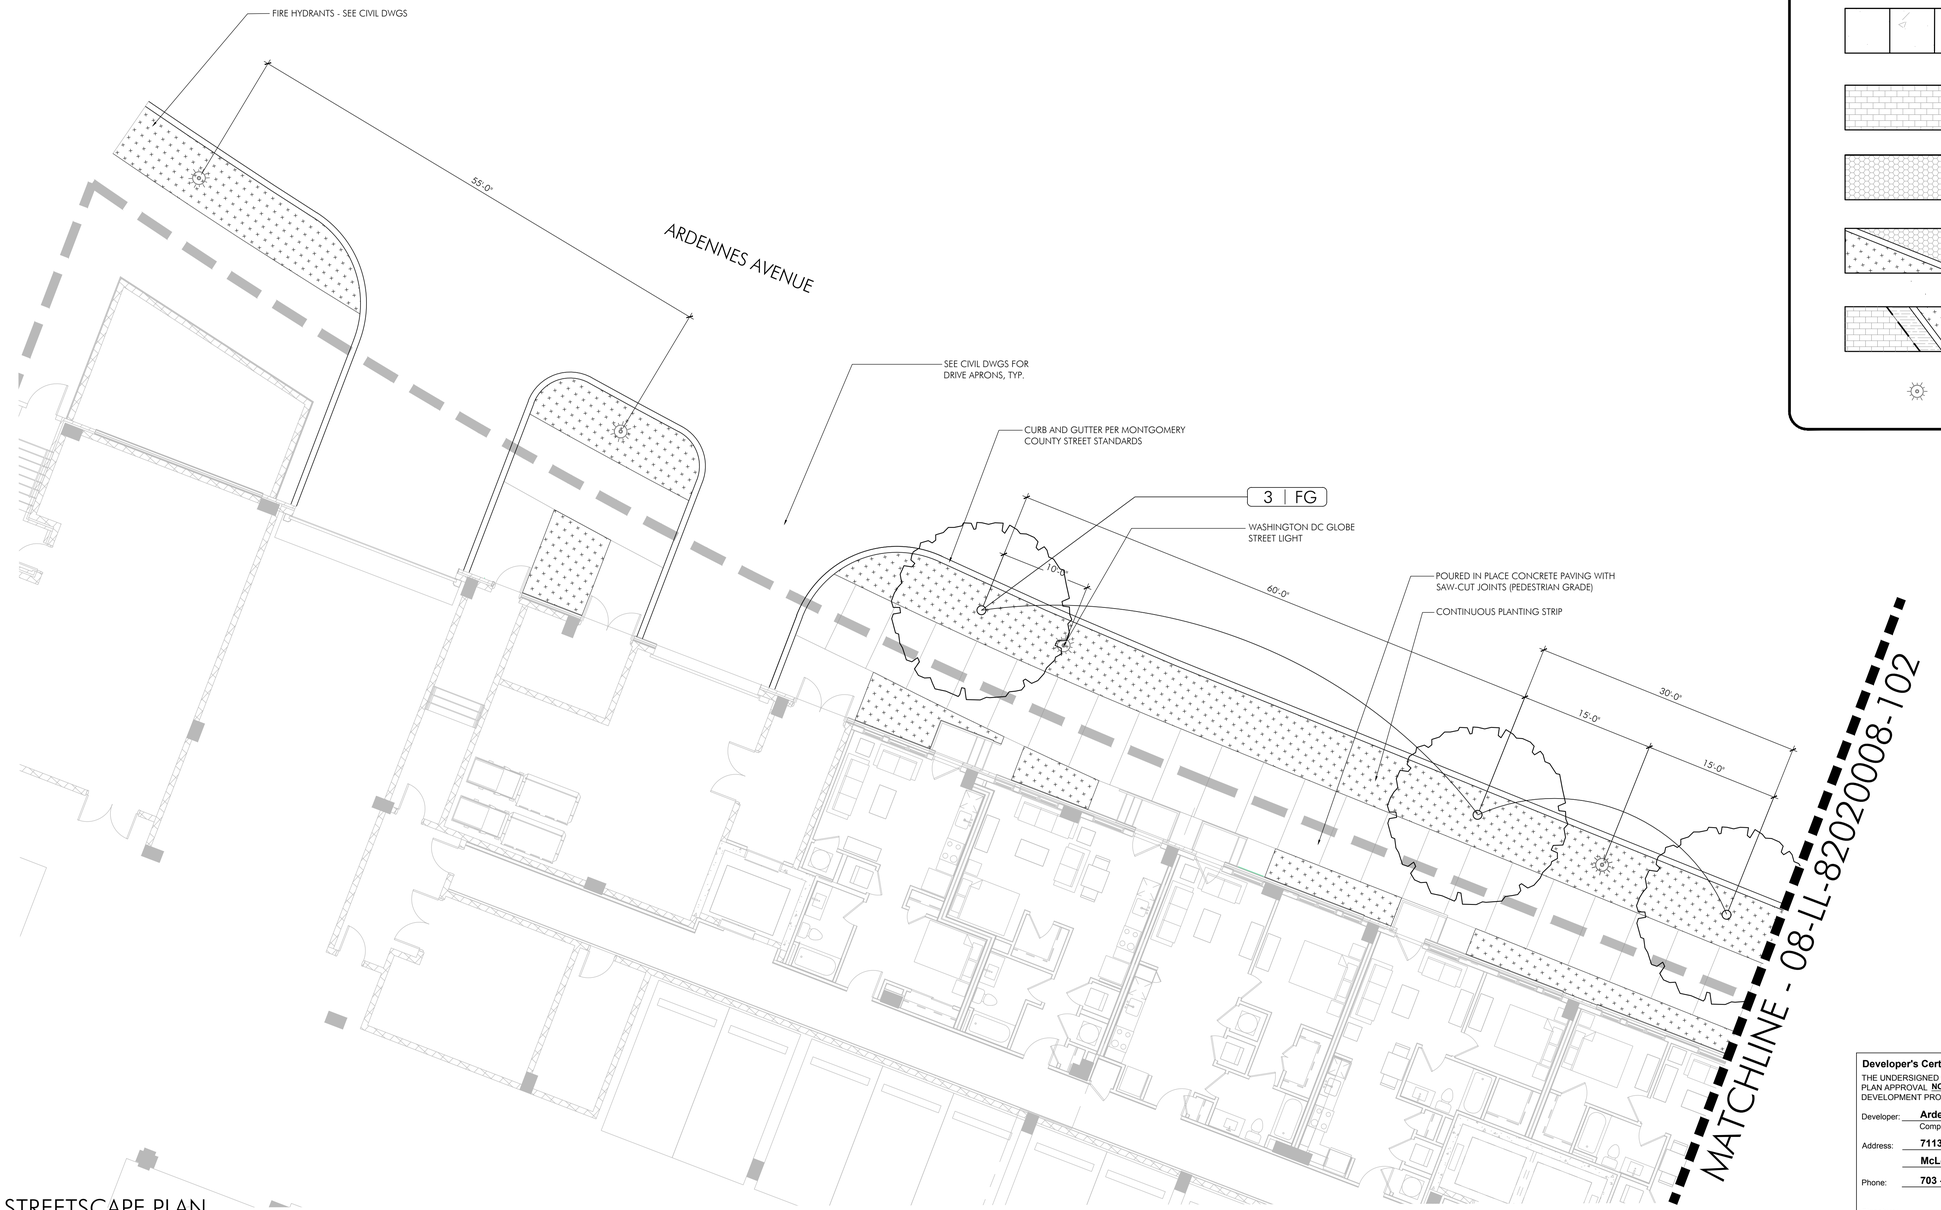

LEGEND - SITE ELEMENTS

- CANOPY TREE
- GROUNDCOVER
- CONCRETE PAVING
- SPECIAL UNIT PAVING (PLAZA)
- SPECIAL UNIT PAVING (STREETSAPE)
- PLANTER WALL
- BENCH
- WASHINGTON GLOBE STREET LIGHT

Developer's Certificate

THE UNDERSIGNED AGREES TO EXECUTE ALL THE FEATURES OF THE SITE PLAN APPROVAL **NO. 820200080** INCLUDING APPROVAL CONDITIONS, DEVELOPMENT PROGRAM, AND CERTIFIED SITE PLAN.

Developer: **Ardennes Partners, LLC.** (Company) **John Davis** (Contact Person)

Address: **7113 Warbler Lane**, **McLean, Virginia 221001**

Phone: **703 - 932 - 6666**

Signature: _____

01 STREETSCAPE PLAN

SCALE: 1/8" = 1'-0

PARKERRODRIGUEZ, INC.
Planning | Urban Design | Landscape Architecture

PARKER RODRIGUEZ INC.
101 NORTH UNION STREET
SUITE 340
ALEXANDRIA, VA 22314
PH:703.548.5010
www.parkerrodriguez.com

CONTACT
TRINI RODRIGUEZ
101 NORTH UNION STREET
SUITE 340
ALEXANDRIA, VA 22314
PH:703.548.5010
www.parkerrodriguez.com

APPLICANT
ARDENNES PARTNERS, LLC.
7113 WARBLER LANE
MCLEAN, VA 22101
PH: 703 - 932 - 6666
CONTACT: JOHN DAVIS

12500 ARDENNES
12500 Ardennes Ave. Rockville, MD 20852
LOT P3 / BLOCK A / PARCEL N184
MONTGOMERY COUNTY, MARYLAND
4TH ELECTION DISTRICT
PLAT 10000 LIBER 24446, FOLIO 157
WSSC SHEET MAP 216NW06, TAX MAP GRID GQ63

REVISIONS

SITE PLAN
Streetscape Plan

SHEET NUMBER:
08-LL-820200080-101