Montgomery County Planning Department

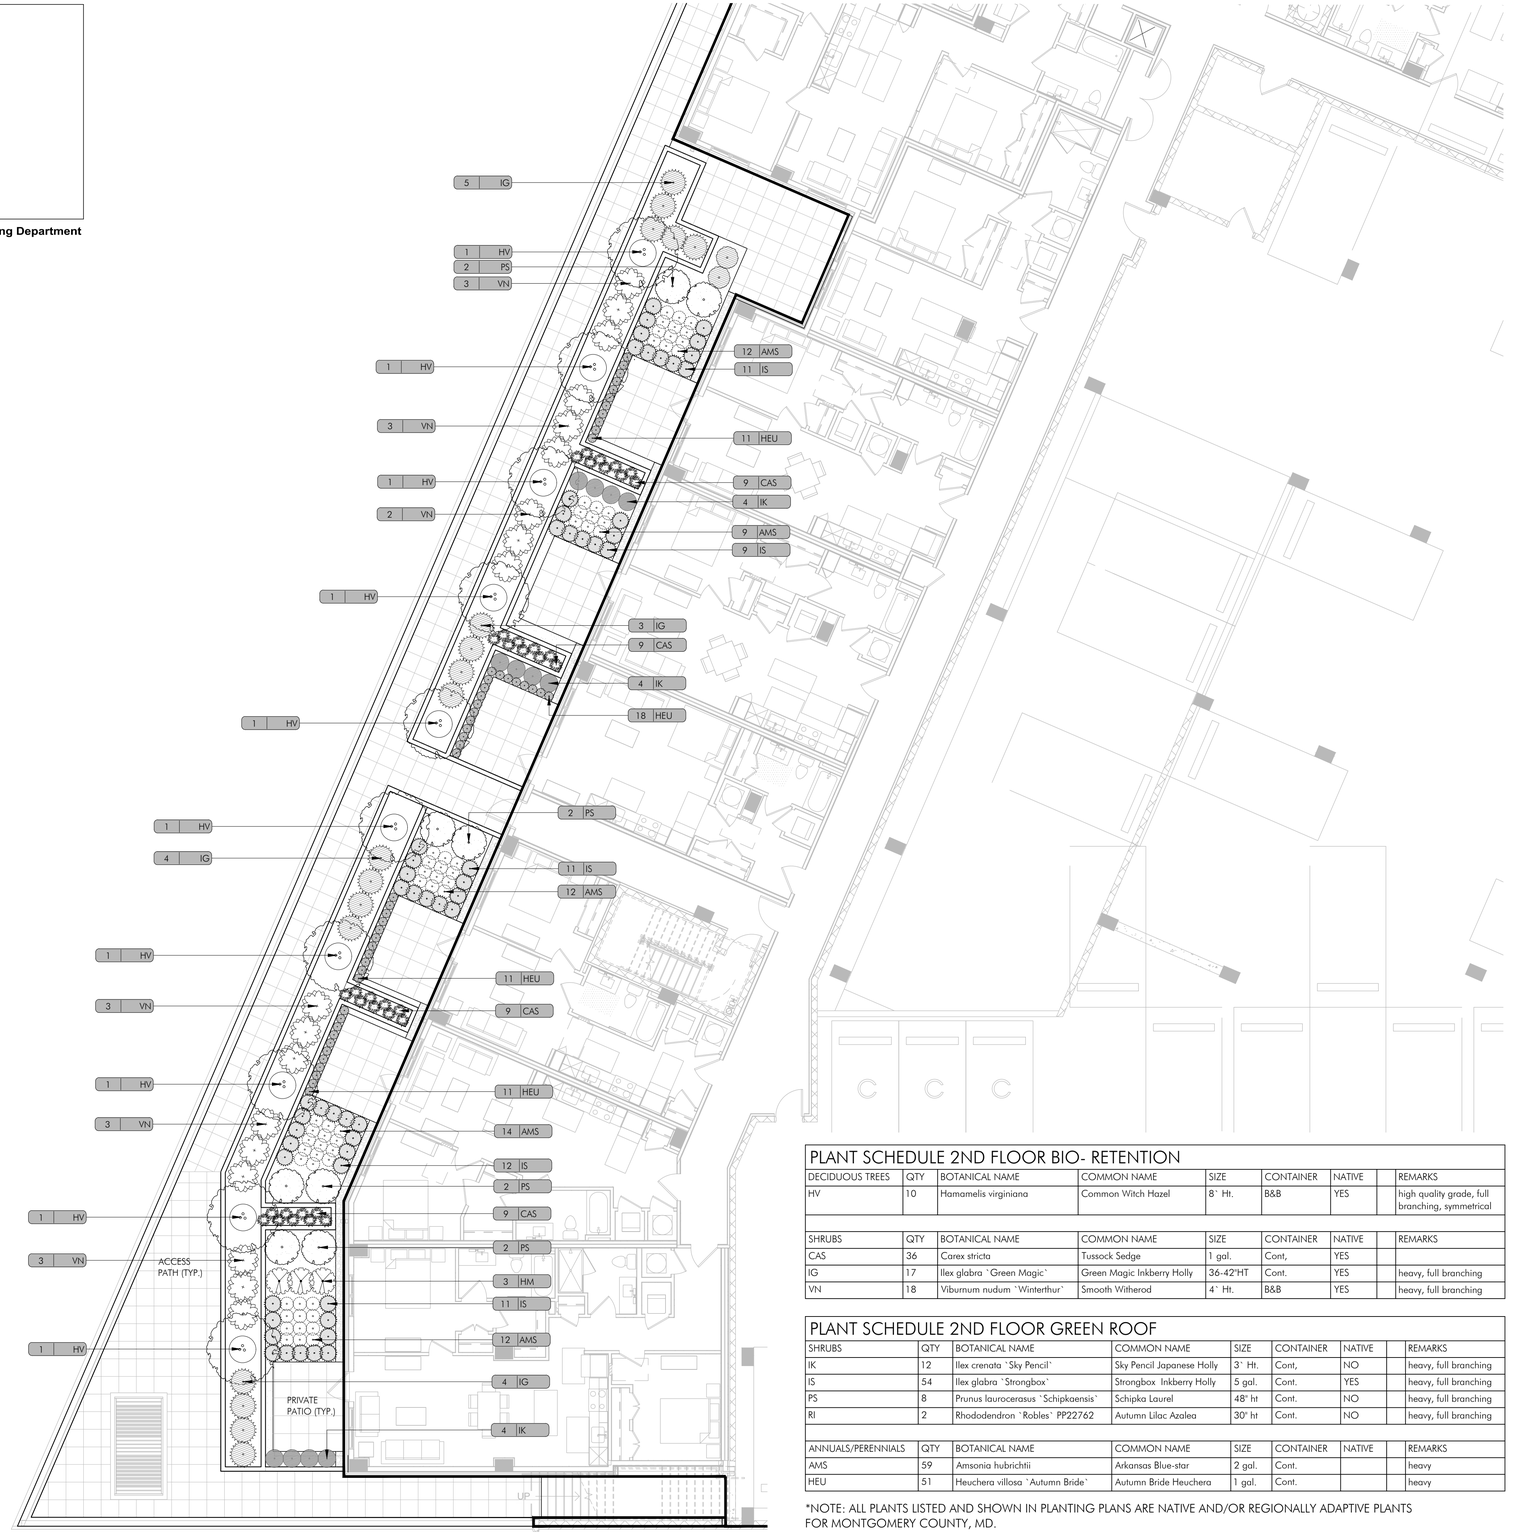

PLANT SCHEDULE 2ND FLOOR BIO- RETENTION

DECIDUOUS TREES	QTY	BOTANICAL NAME	COMMON NAME	SIZE	CONTAINER	NATIVE		REMARKS
HV	10	Hamamelis virginiana	Common Witch Hazel	8` Ht.	B&B	YES		high quality grade, full branching, symmetrical
SHRUBS	QTY	BOTANICAL NAME	COMMON NAME	SIZE	CONTAINER	NATIVE		REMARKS
CAS	36	Carex stricta	Tussock Sedge	1 gal.	Cont,	YES		
IG	17	Ilex glabra `Green Magic`	Green Magic Inkberry Holly	36-42"HT	Cont.	YES		heavy, full branching
VN	18	Viburnum nudum `Winterthur`	Smooth Witherod	4` Ht.	B&B	YES		heavy, full branching

PLANT SCHEDULE 2ND FLOOR GREEN ROOF

SHRUBS	QTY	BOTANICAL NAME	COMMON NAME	SIZE	CONTAINER	NATIVE		REMARKS
IK	12	Ilex crenata `Sky Pencil`	Sky Pencil Japanese Holly	3` Ht.	Cont,	NO		heavy, full branching
IS	54	Ilex glabra `Strongbox`	Strongbox Inkberry Holly	5 gal.	Cont.	YES		heavy, full branching
PS	8	Prunus laurocerasus `Schipkaensis`	Schipka Laurel	48" ht	Cont.	NO		heavy, full branching
RI	2	Rhododendron `Robles` PP22762	Autumn Lilac Azalea	30" ht	Cont.	NO		heavy, full branching
ANNUALS/PERENNIALS	QTY	BOTANICAL NAME	COMMON NAME	SIZE	CONTAINER	NATIVE		REMARKS
AMS	59	Amsonia hubrichtii	Arkansas Blue-star	2 gal.	Cont.			heavy
HEU	51	Heuchera villosa `Autumn Bride`	Autumn Bride Heuchera	1 gal.	Cont.			heavy

*NOTE: ALL PLANTS LISTED AND SHOWN IN PLANTING PLANS ARE NATIVE AND/OR REGIONALLY ADAPTIVE PLANTS FOR MONTGOMERY COUNTY, MD.

Landscaping in areas located within the stormwater management easement which are shown on the approved Landscape Plan as part of the approved Site Plan are for illustrative purpose only and may be changed at the time of detailed plan review of the Sediment Control/Storm Water Management plans by the Mont. Co. Department of Permitting Services, Water Resources Section.

Developer's Certificate

THE UNDERSIGNED AGREES TO EXECUTE ALL THE FEATURES OF THE SITE PLAN APPROVAL NO. 8201____ INCLUDING APPROVAL CONDITIONS, DEVELOPMENT PROGRAM, AND CERTIFIED SITE PLAN.

Developer: **Ardennes Partners, LLC.** (Company) **John Davis** (Contact Person)

Address: **7113 Warbler Lane**, **McLean, Virginia 221001**

Phone: **703 - 932 - 6666**

Signature: _____

01 COURTYARD PLAN - 2ND FLOOR

SCALE: 1/8" = 1'-0

PARKER RODRIGUEZ, INC.
Planning | Urban Design | Landscape Architecture

PARKER RODRIGUEZ INC.
101 NORTH UNION STREET
SUITE 340
ALEXANDRIA, VA 22314
PH:703.548.5010
www.parkerrodriguez.com

CONTACT
TRINI RODRIGUEZ
101 NORTH UNION STREET
SUITE 340
ALEXANDRIA, VA 22314
PH:703.548.5010
www.parkerrodriguez.com

APPLICANT
ARDENNES PARTNERS, LLC.
7113 WARBLER LANE
MCLEAN, VA 22101
PH: 703 - 932 - 6666
CONTACT: JOHN DAVIS

12500 ARDENNES
12500 Ardennes Ave. Rockville, MD 20852
LOT P3 / BLOCK A / PARCEL N184
MONTGOMERY COUNTY, MARYLAND
4TH ELECTION DISTRICT
PLAT 10000 LIBER 24446, FOLIO 157
WSSC SHEET MAP 216NW06, TAX MAP GRID GQ63

REVISIONS

DATE	DESCRIPTION
04/01/2020	SITE PLAN RESUBMISSION

SITE PLAN
Courtyard Plan - 2nd Floor

SHEET NUMBER:
08-LL-820200080-310