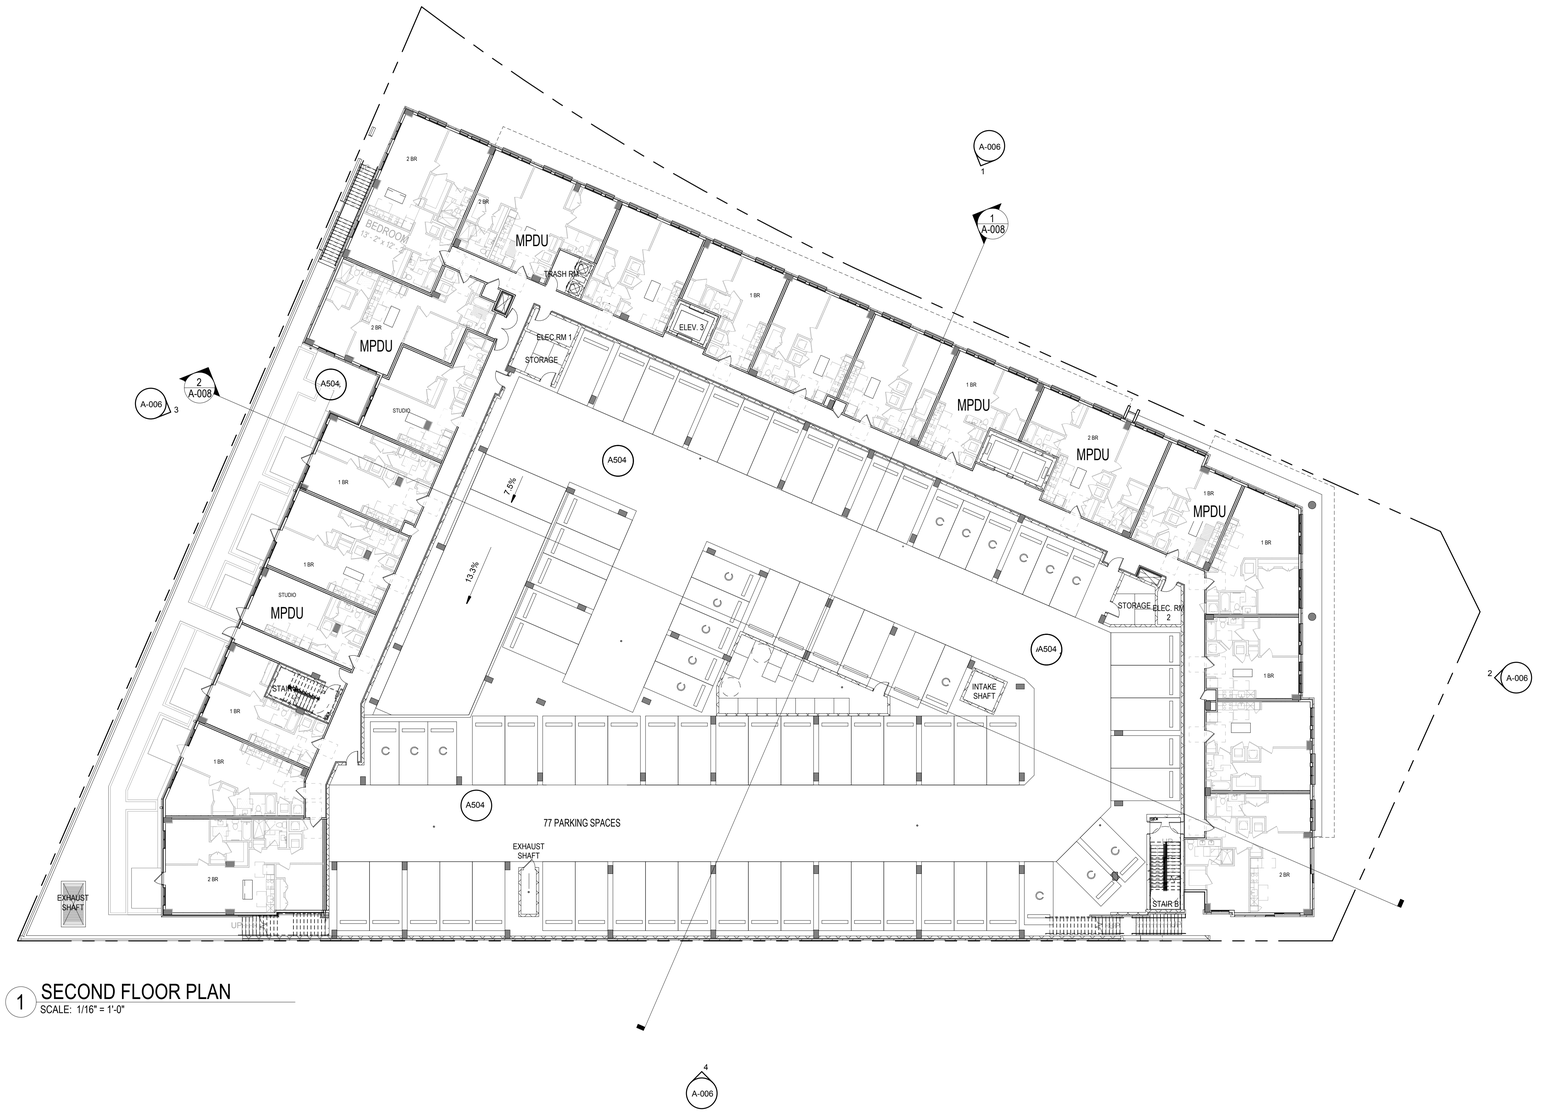


1 SECOND FLOOR PLAN
SCALE: 1/16" = 1'-0"

0' 8' 16' 32' 64'

**Developer's Certificate**

THE UNDERSIGNED AGREES TO EXECUTE ALL THE FEATURES OF THE SITE PLAN APPROVAL **NO. 820200090** INCLUDING APPROVAL CONDITIONS, DEVELOPMENT PROGRAM, AND CERTIFIED SITE PLAN.

Developer: **Ardennes Partners, LLC.** (Company) **John Davis** (Contact Person)
Address: **7113 Warbler Lane**, **McLean, Virginia 221001**
Phone: **703 - 932 - 6666**
Signature:


SK+I ARCHITECTURE

**4600 EAST WEST HIGHWAY SUITE 700**
**Bethesda MD 20814**
**T 301.654.9300 / F 301.654.7211**
**info@skiarch.com**

**STRUCTURAL ENGINEER**
**SK&A DC | Structural Engineers**
1155 Connecticut Ave, NW, Suite 800
Washington, DC 20036

**MEP ENGINEER**
**EDG2 / Engineering Design Group**
10411 Motor City Dr. Suite 550
Bethesda, MD 20817

**Ccivil ENGINEER**
**Dewberry Engineers LLC.**
2101 Gaither Road, Suite 340
Rockville, MD 20850

**LANDSCAPE ARCHITECTS**
**ParkerRodriguez, Inc.**
101 North Union Street, Suite 320
Alexandria VA 22314

**ELECTRICAL ENGINEER**

**INTERIOR DESIGNERS**
**ID Name**
ID Address


# SITE PLAN

**PROJECT NAME**

## 12500 ARDENNES

**PROJECT NUMBER** ADP01

**OWNER**
**ARDENNES PARTNERS, LLC.**
7113 WARBLER LANE MCLEAN, VA 22101
OWNER'S PHONE 703 - 932 - 6666
OWNER CONTACT JOHN DAVIS

**ISSUE**

| MARK | DATE | DESCRIPTION |
|---|---|---|
| | | |

**SEAL**

**KEYPLAN** **NORTH**




©2018 SK&I Architectural Design Group, LLC.
THIS PROJECT IS PROTECTED BY COPYRIGHT LAW AND INTERNATIONAL TREATIES


**DRAWING TITLE**

## SECOND FLOOR

**DATE** 11.12.2019

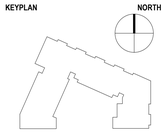**SCALE** 1/16" = 1'-0"

# A-002

09-ARCH-820200080-A-002

1/15/2020 5:27:32 PM
C:\Users\rhodrman\Documents\a_ADP01_Central_19_rhodrman.rvt