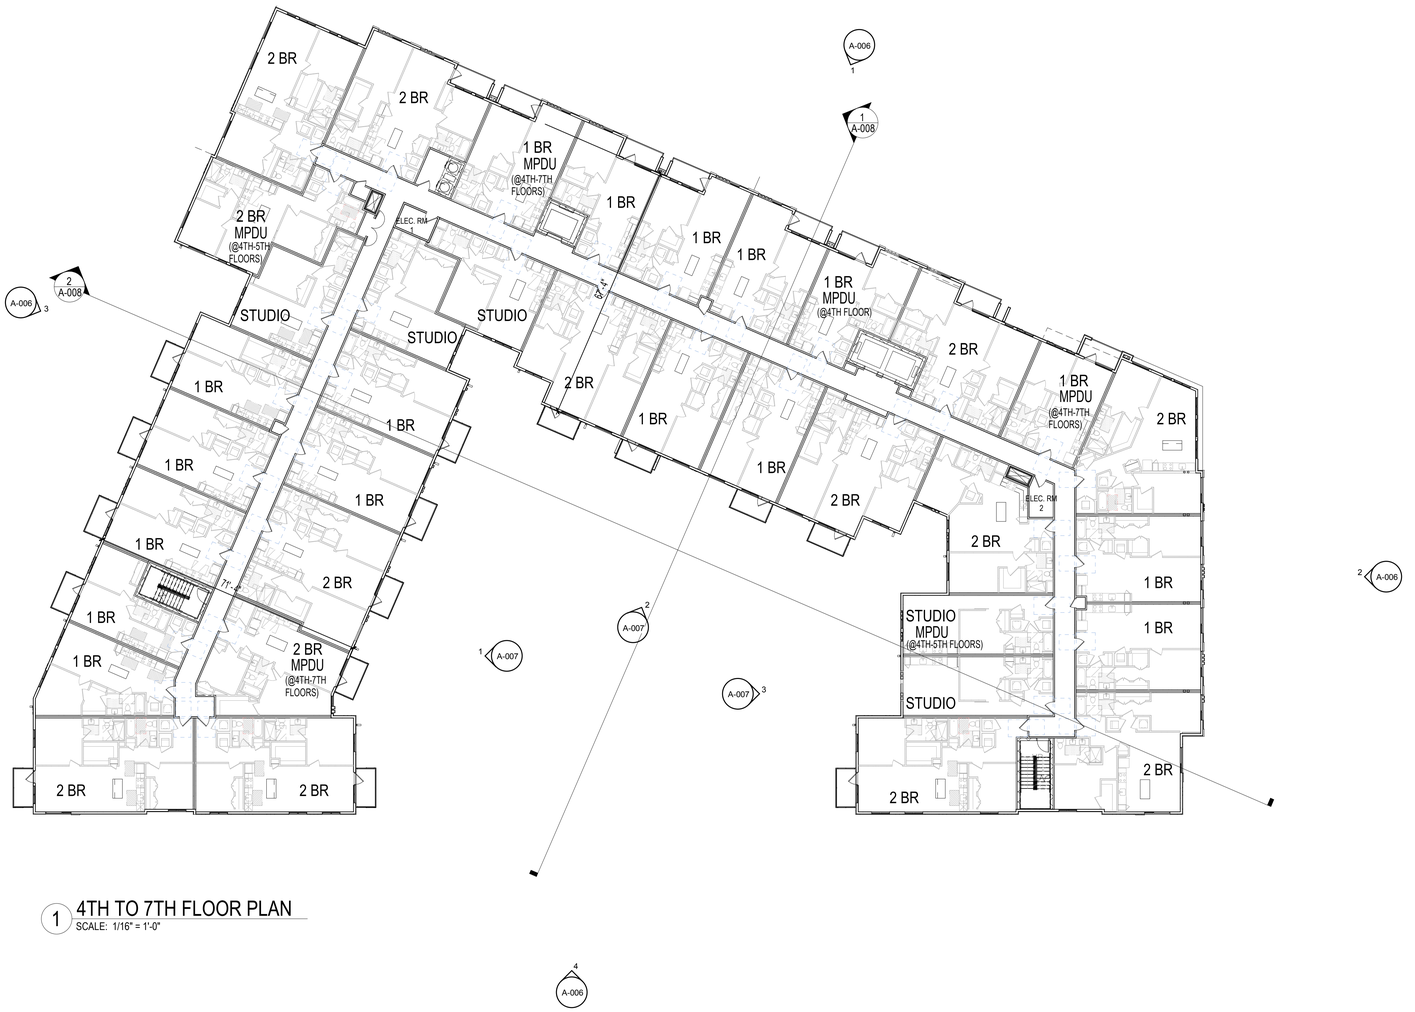

1 4TH TO 7TH FLOOR PLAN
SCALE: 1/16" = 1'-0"

0' 8' 16' 32' 64'

SK+I ARCHITECTURE

4600 EAST WEST HIGHWAY SUITE 700
Bethesda MD 20814
T 301.654.9300 / F 301.654.7211
info@skiarch.com

STRUCTURAL ENGINEER
SK&A DC | Structural Engineers
1155 Connecticut Ave, NW, Suite 800
Washington, DC 20036

MEP ENGINEER
EDG2 / Engineering Design Group
10411 Motor City Dr. Suite 550
Bethesda, MD 20817

CIVIL ENGINEER
Dewberry Engineers LLC.
2101 Gaither Road, Suite 340
Rockville, MD 20850

LANDSCAPE ARCHITECTS
ParkerRodriguez, Inc.
101 North Union Street, Suite 320
Alexandria VA 22314

ELECTRICAL ENGINEER

INTERIOR DESIGNERS
ID Name
ID Address

SITE PLAN

PROJECT NAME

12500 ARDENNES

PROJECT NUMBER ADP01

OWNER
ARDENNES PARTNERS, LLC.
7113 WARBLER LANE MCLEAN, VA 22101
OWNER'S PHONE 703 - 932 - 6666
OWNER CONTACT JOHN DAVIS

ISSUE

MARK	DATE	DESCRIPTION

SEAL

KEYPLAN NORTH

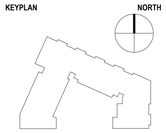

©2018 SK&I Architectural Design Group, LLC.
THIS PROJECT IS PROTECTED BY COPYRIGHT LAW AND INTERNATIONAL TREATIES

DRAWING TITLE

4TH TO 7TH FLOOR PLAN

DATE 11.12.2019

SCALE 1/16" = 1'-0"

Developer's Certificate

THE UNDERSIGNED AGREES TO EXECUTE ALL THE FEATURES OF THE SITE PLAN APPROVAL **NO. 820200080** INCLUDING APPROVAL CONDITIONS, DEVELOPMENT PROGRAM, AND CERTIFIED SITE PLAN.

Developer: **Ardennes Partners, LLC.** (Company) **John Davis** (Contact Person)
Address: **7113 Warbler Lane**, **McLean, Virginia 221001**
Phone: **703 - 932 - 6666**
Signature:

A-004

09-ARCH-820200080-A-004

11/12/2019 12:08:58 PM
C:\Users\jnjusela\Documents\a_ADP01_Central_19_jnjusela.YP3R.rvt