REFERENCE GRID A B C D E F G H I J K L M N O

PLANNING DEPARTMENT USE ONLY (E-PLANS)

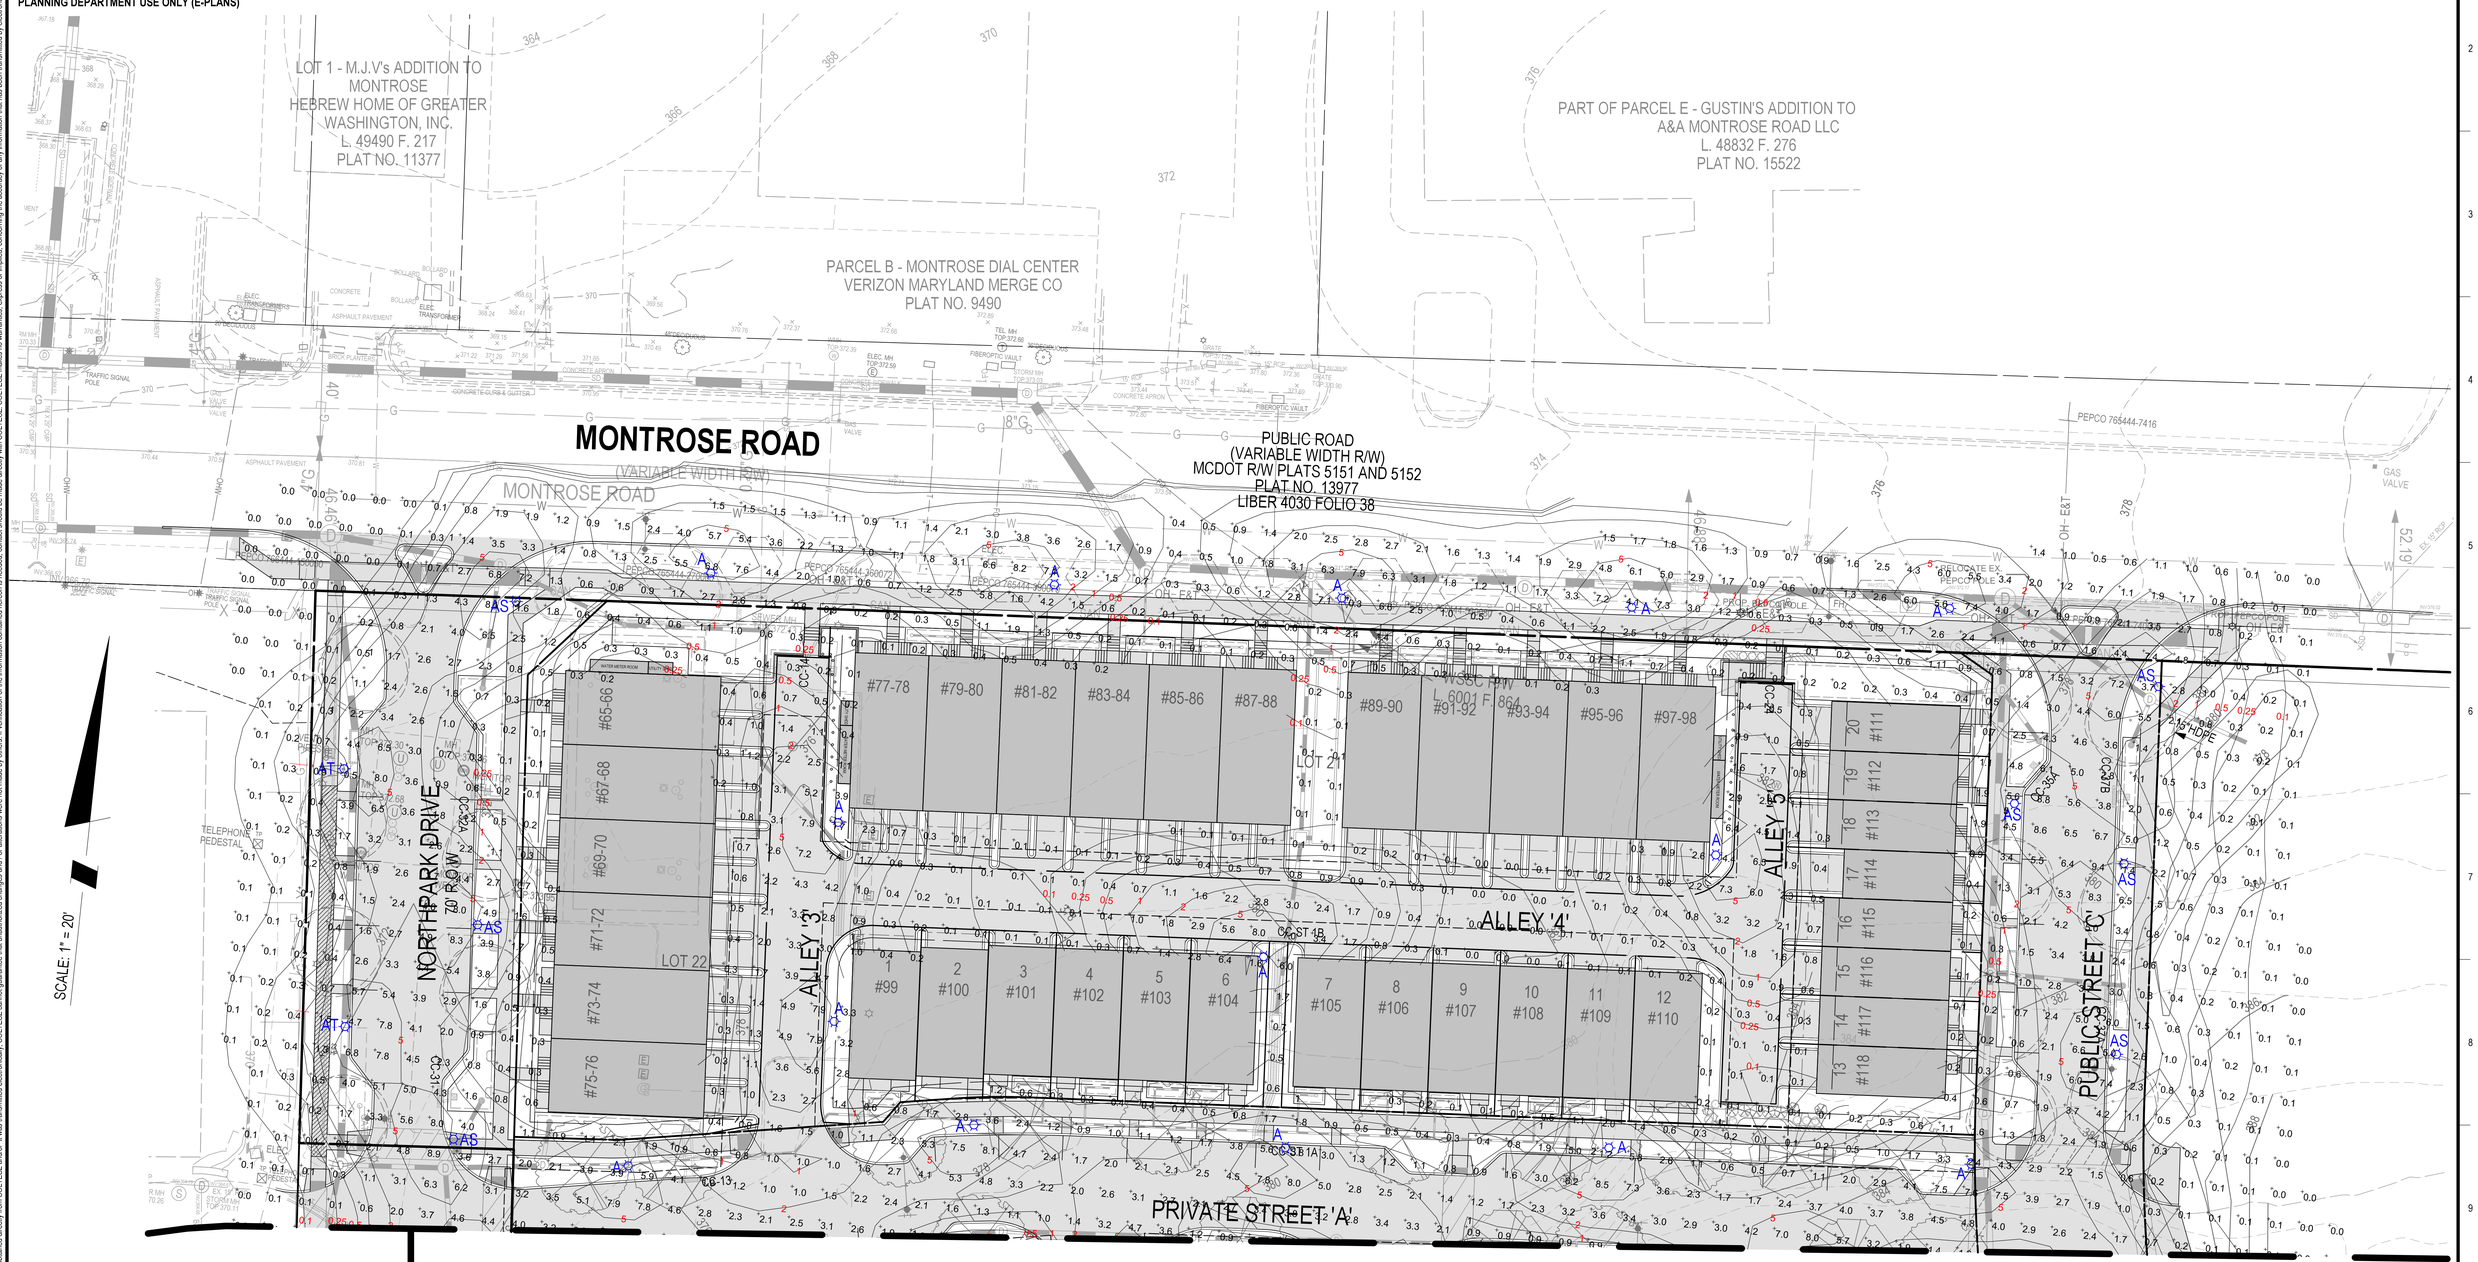

MATCHLINE - SEE SHEET LT1.2

MATCHLINE - SEE SHEET LT1.4

20 10 0 20 40

DEVELOPER'S CERTIFICATE

The Undersigned agrees to execute all the features of the Plan Approval No. 820210080 including Approval Conditions, Development Program, and Landscape and Lighting Plan.

Developer's Name: WILGUS-MONTROSE ASSOCIATES LLC (Company) RICHARD COHEN (Contact Person)

Address: 7811 MONTROSE ROAD, SUITE 200, POTOMAC, MD 20854

Phone: (240) 399-1500

Signature:

LIGHTING PLAN - 20 SCALE

LANDSCAPE AND LIGHTING PLAN 820210080

NORTHPARK AT MONTROSE (FORMERLY WILGUS TRACT)

ROCKVILLE (4TH) ELECTION DISTRICT, MONTGOMERY COUNTY, MARYLAND

1" = 20' | SHEET LT1.3 | PROJECT NO. 1326-02-01

SOLTESZ, INC.

Engineering
Surveying
Planning
Environmental Sciences

ROCKVILLE OFFICE
2 Research Place, Suite 100
Rockville, MD 20850
P. 301.948.2750 F. 301.948.9067
www.solteszco.com

Rockville
Lanham
Waldorf
Leonardtown
Frederick
Soltesz DC, LLC

NO.	REVISIONS	BY	DATE

DATE: DECEMBER 2020 | CAD STANDARDS VERSION: V8 - NCS | DESIGNED: SAC | TECHNICIAN: JCW | CHECKED: KDL

MISS UTILITY NOTE

INFORMATION CONCERNING EXISTING UNDERGROUND UTILITIES WAS OBTAINED FROM AVAILABLE RECORDS. THE CONTRACTOR MUST DETERMINE THE EXACT LOCATION AND ELEVATION OF ALL EXISTING UTILITIES AND UTILITY CROSSINGS BY DIGGING TEST PITS BY HAND, WELL IN ADVANCE OF THE START OF EXCAVATION. CONTACT "MISS UTILITY" AT 1-800-257-7777, 48 HOURS PRIOR TO THE START OF EXCAVATION. IF CLEARANCES ARE LESS THAN SHOWN ON THIS PLAN OR TWELVE (12) INCHES, WHICHEVER IS LESS, CONTACT THE ENGINEER AND THE UTILITY COMPANY BEFORE PROCEEDING WITH CONSTRUCTION. CLEARANCES LESS THAN NOTED MAY REQUIRE REVISIONS TO THIS PLAN.

OWNER/DEVELOPER/APPLICANT

WILGUS-MONTROSE ASSOCIATES LLC
7811 MONTROSE ROAD
SUITE 200
POTOMAC, MD 20854
PHONE: (240) 399-1500
RCOHEN@WILLCO.COM
RICHARD COHEN

MAP ADC	GRID 5285
TAX MAP GQ562	ZONING CATEGORY: CR-2.0, C-1.0, R-1.50, H-200 CR-2.0, C-2.0, R-1.75, H-75 CRN-0.75, C-0.0, R-0.75, H-50
WSSC 200' SHEET 215 NW 06	
SITE DATUM HORIZONTAL: NAD83 VERTICAL: NAD83	

STATE OF MARYLAND — JOSEPH CHESNEY — LANDSCAPE ARCHITECT

P:\13260201\Engineer\Sheet_Files\Landscape\08-LL-820210080-LT1.3.sht Scale= 20.0000 sf / in. User= klauretti PLTdrv= PDF_Grey_300.pltcfg Pentbl= TEXT_SUB.tbl 4/19/2021 11:42:00 PM

The original of this drawing document was prepared by Soltesz, Inc. (SOLTESZ). If this document was not obtained directly from SOLTESZ and/or it was transmitted electronically, SOLTESZ cannot guarantee that unauthorized changes and / or alterations were not made by others. If verification of this information contained hereon is needed, contact should be made directly with SOLTESZ. SOLTESZ makes no warranties, express or implied, concerning the accuracy of any information that has been transmitted by electronic means.