PLANNING DEPARTMENT USE ONLY (E -PLANS)

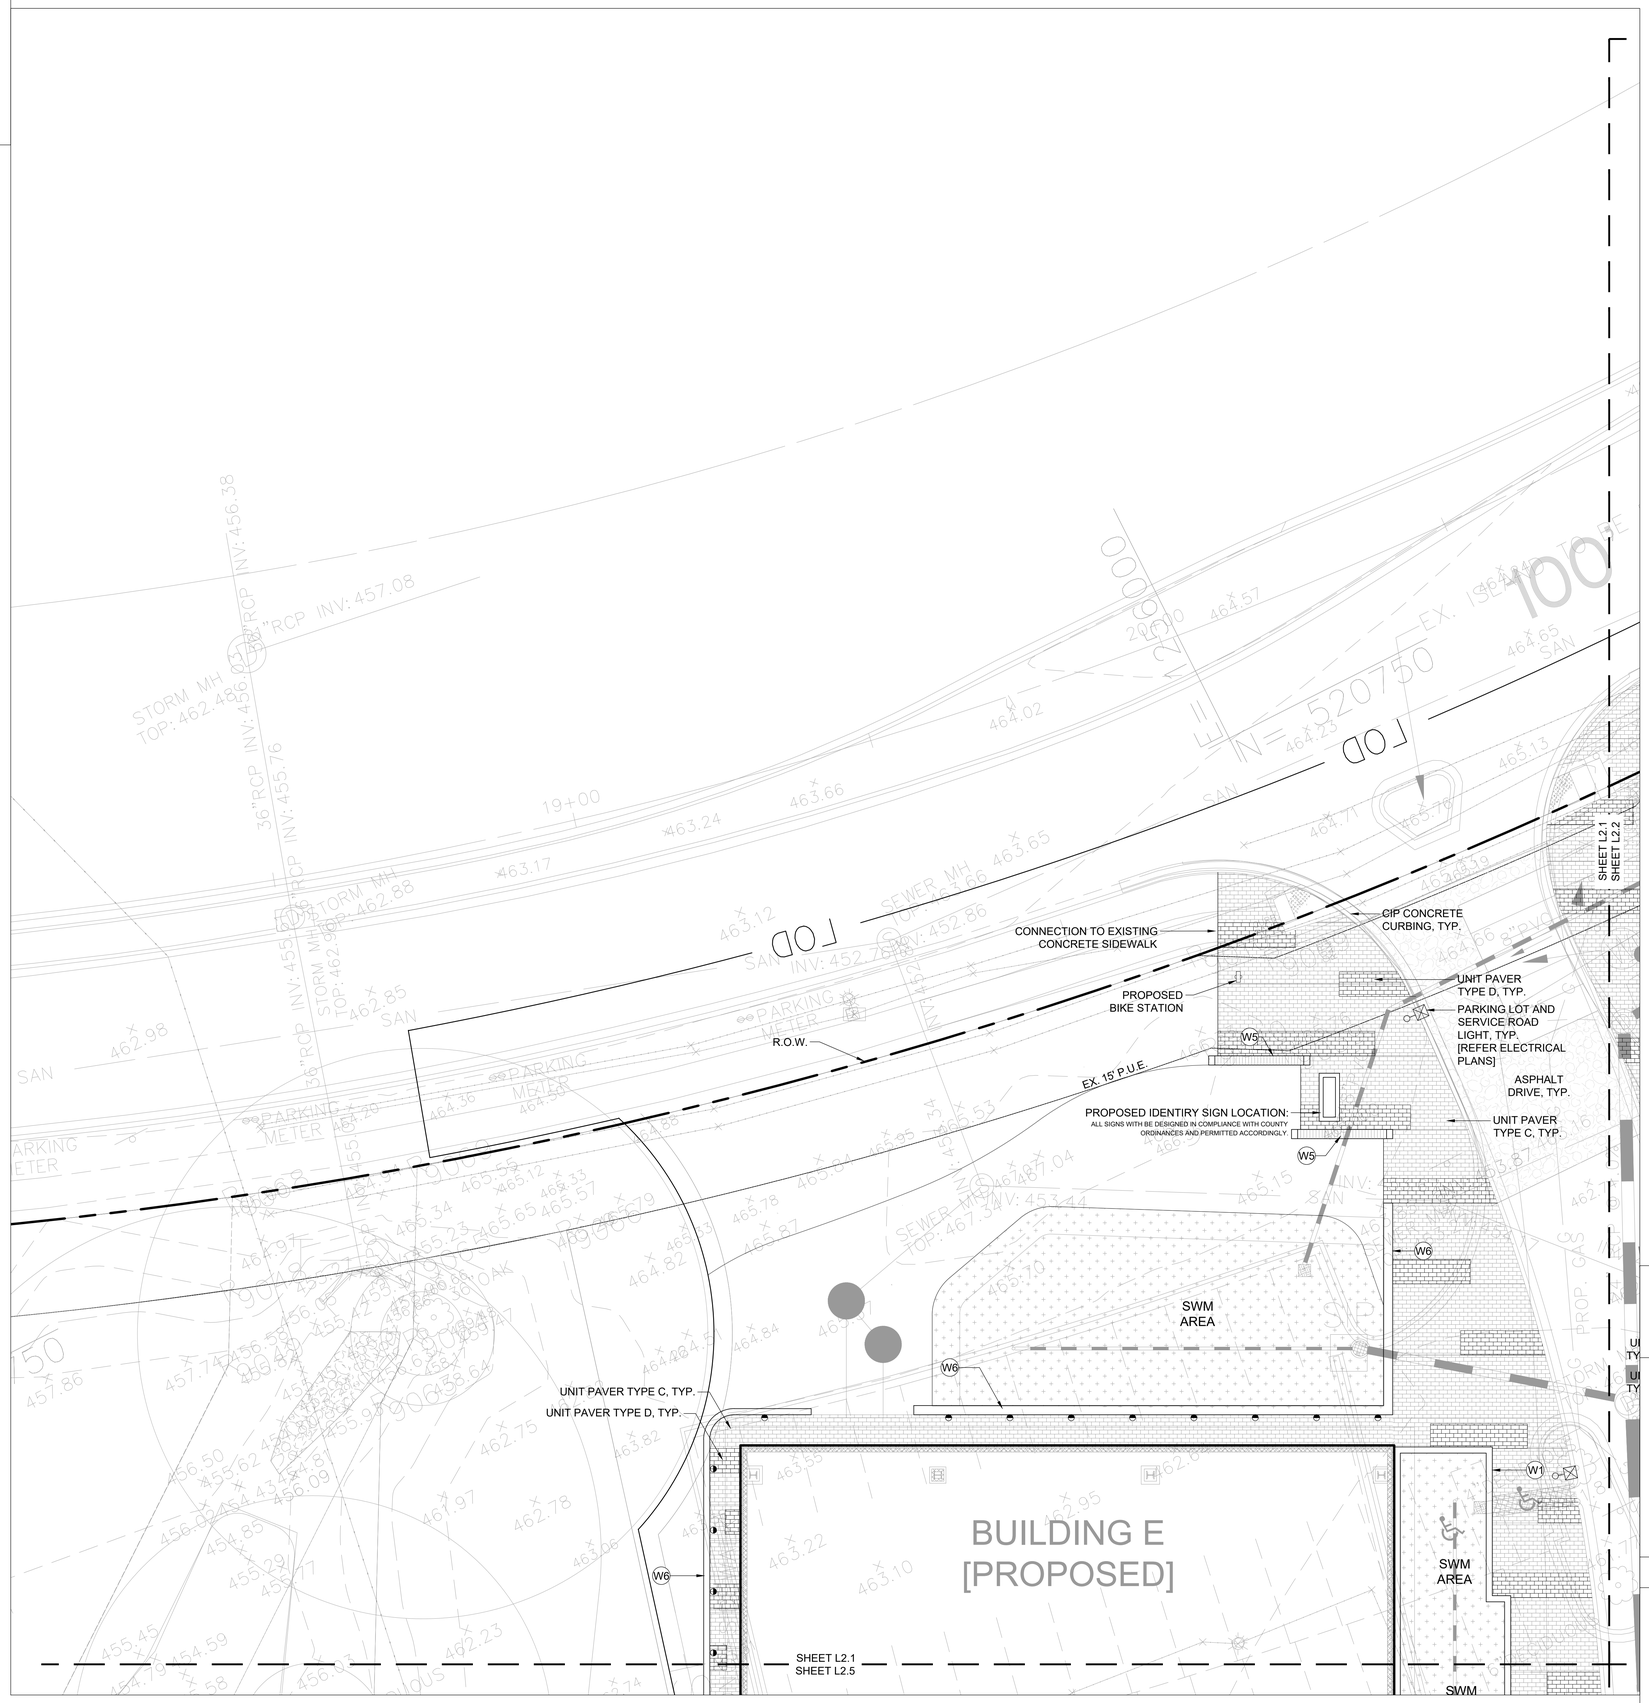

SITE PLAN AMENDMENT G:

81995045G

9800 MEDICAL CENTER DRIVE

SITE PLAN 81995045G

DEVELOPER'S CERTIFICATE

The Undersigned agrees to execute all the features of the Site Plan Approval No. 81995045G, including Approval Conditions, Development Program and Certified Site Plan.

Developer's Name: ARE-Maryland No.24, LLC. (Company) William DePippo (Contact Person)

Address: 946 Clopper Road, Gaithersburg, MD 20878

Phone: 301-947-1770

Signature:

EWING COLE

810 Light Street
Baltimore, MD 21230-3970
Tel: 410-837-5040 Fax: 410-234-8010

Copyright © by EWINGCOLE

CONSULTANTS

CIVIL SITE ENGINEERS:
SOLTESZ ENGINEERING
2 Research Place, Suite 100
Rockville, MD 20850
Phone: 301 948 2750

LAND PLANNERS & LANDSCAPE ARCHITECTS:
MOIK
462 South Ludlow Alley
Columbus, OH 43215
Phone: 614 621 2796

STRUCTURAL ENGINEERS:
FAIDAT ASSOCIATES, INC
810 Light Street,
Baltimore, MD 21230
Phone: 410 783 1606

MEPFP ENGINEERS:
JENNERIK ENGINEERING, INC
8633 D Belair Road
Nottingham, MD 21236
Phone: 410 971 1300

SUSTAINABILITY CONSULTANTS:
LORAX PARTNERSHIPS, LLC
1200 Light Street
Baltimore, MD 21230
Phone: 443 449 0319

KEY PLAN

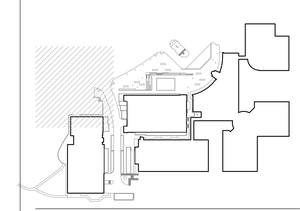

PRINCIPAL
ANDY KNIGHT, PLA

PROJECT MANAGER
RICK ESPE, PLA

Professional Certification: I certify that these documents were prepared or approved by me, and that I am a duly licensed landscape architect under the laws of the State of Maryland.
License No: 01-4189 Expiration Date: 01/26/23

REVISIONS

NO.	BY	DESCRIPTION	DATE

ALEXANDRIA®

ALEXANDRIA REAL ESTATE EQUITIES, INC

9800 MEDICAL CENTER DRIVE BUILDING E & PARKING DECK

ROCKVILLE, MD 20850

DRAWN BY	DB	DATE	02-19-2021
PROJECT NO.		SCALE	

DRAWING NAME

MATERIALS PLAN

FLOOR/SECTION	PHASE	DRAWING NO.
DD		L2.1