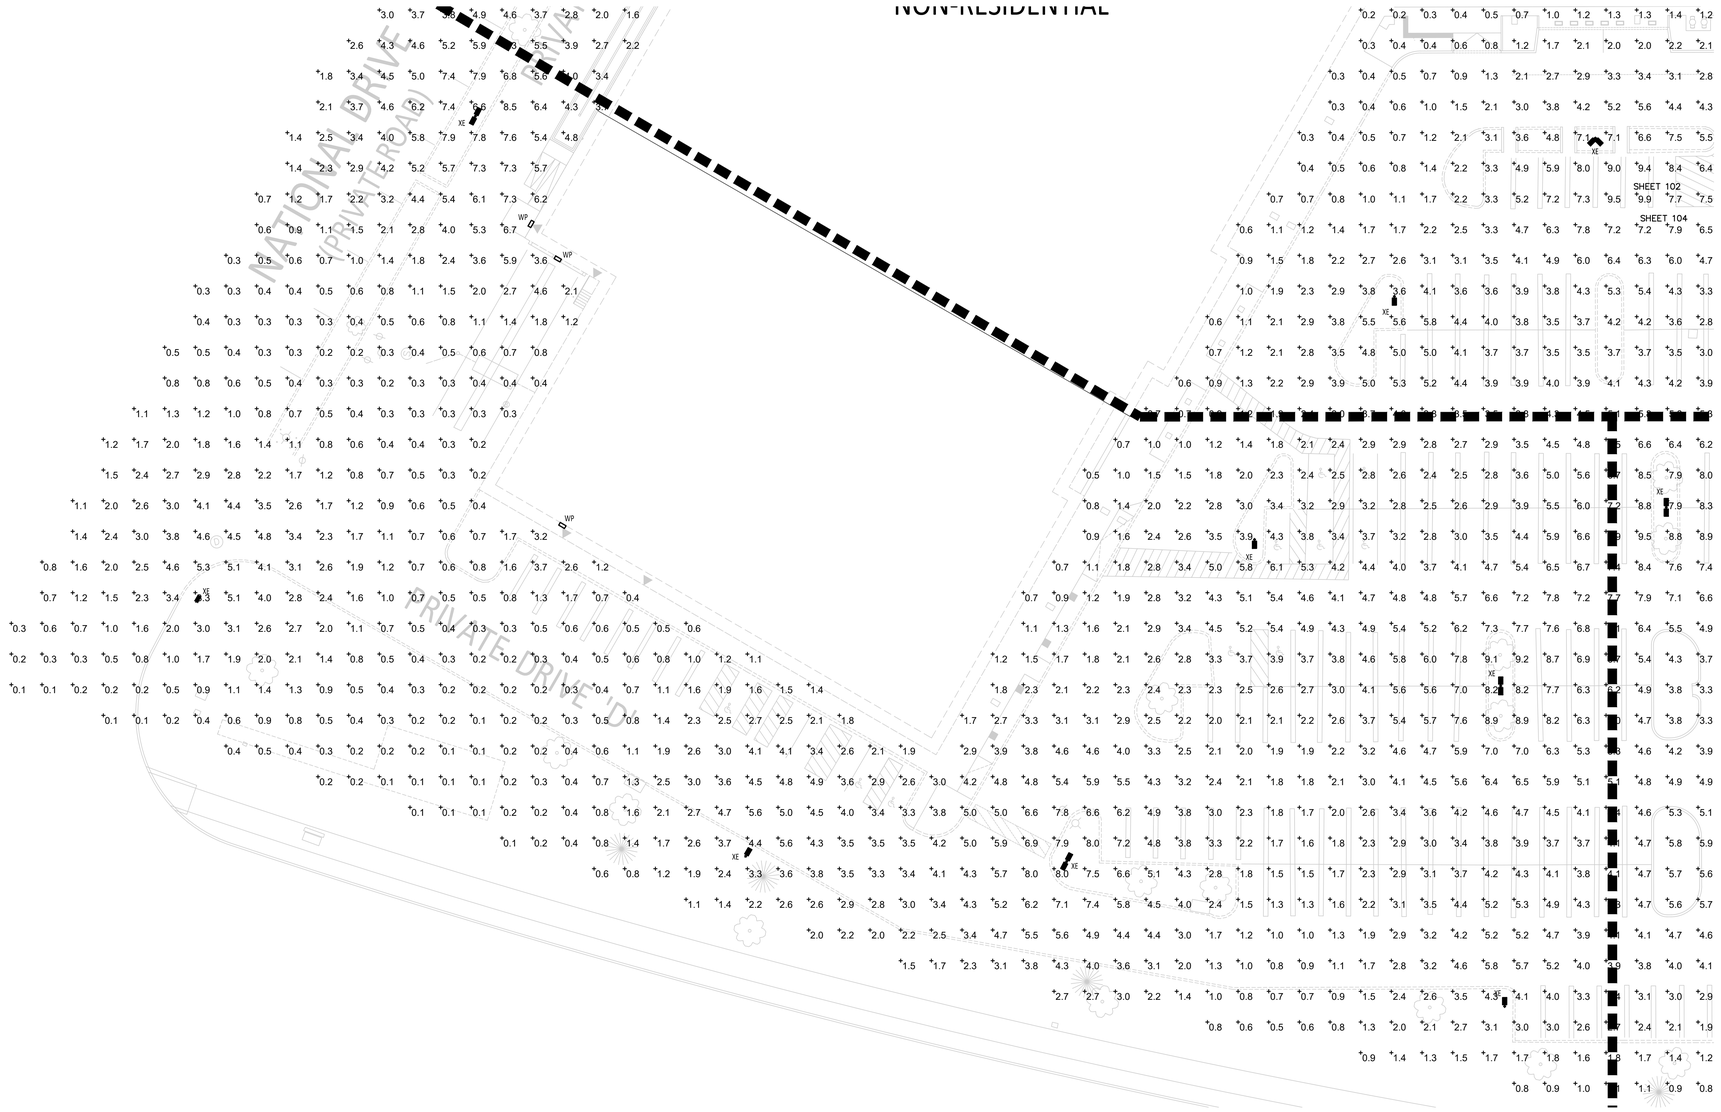

1 E203 PARTIAL SITE LIGHTING CALCULATIONS
1"=20'

SEE SHEET E201 FOR LIGHTING INFORMATION.

DEVELOPER'S CERTIFICATE

The Undersigned agrees to execute all the features of the Site Plan Approval No. 81985104A, including Approval Conditions, Development Program, and Certified Site Plan.

Developer's Name: Burtonsville (E&A), LLC (Company) — William Caldwell (Contact Person)

Address: 1272 5th Street NE, Suite 200, Washington, DC 20002

Phone: (202) 902-2600

Signature: William Caldwell, Managing Director

SITE PLAN No. 81985104A

LITTLE
DIVERSIFIED ARCHITECTURAL CONSULTING
4245 North Fairfax Drive, Suite 650
Arlington, VA 22203
(703) 908-4501
www.littleonline.com

This drawing and the design shown are the property of Little Diversified Architectural Consulting. The reproduction, copying or other use of this drawing without their written consent is prohibited and any infringement will be subject to legal action.

© Little 2022

ERDMAN ANTHONY
552 Fort Evans RD
Suite 200,
Leesburg, VA 20176
703-777-5988
Leesburg@ErdmanAnthony.com

Professional Certification. I hereby certify that these documents were prepared or approved by me, and that I am a duly licensed professional engineer under the laws of the State of Maryland, License No. 24526, Expiration Date: 10/10/2023.

STATE OF MARYLAND — BRIAN S. DAVIS — 24526 — PROFESSIONAL ENGINEER

06/15/2022 BSD

ISSUE FOR
DESIGN DEVELOPMENT

ISSUE DATE
06.02.2022

REVISIONS

NO.	REASON	DATE

PROJECT TEAM
PRINCIPAL IN CHARGE
Scott Brideau
PROJECT MANAGER
Jason Slatinsky
DESIGN TEAM
Design Team

PROJECT NAME
Burtonsville Crossing Renovation

PROJECT NO.
2611752800

SHEET TITLE
PARTIAL SITE PHOTOMETRIC CALCULATIONS

SHEET NUMBER
E203