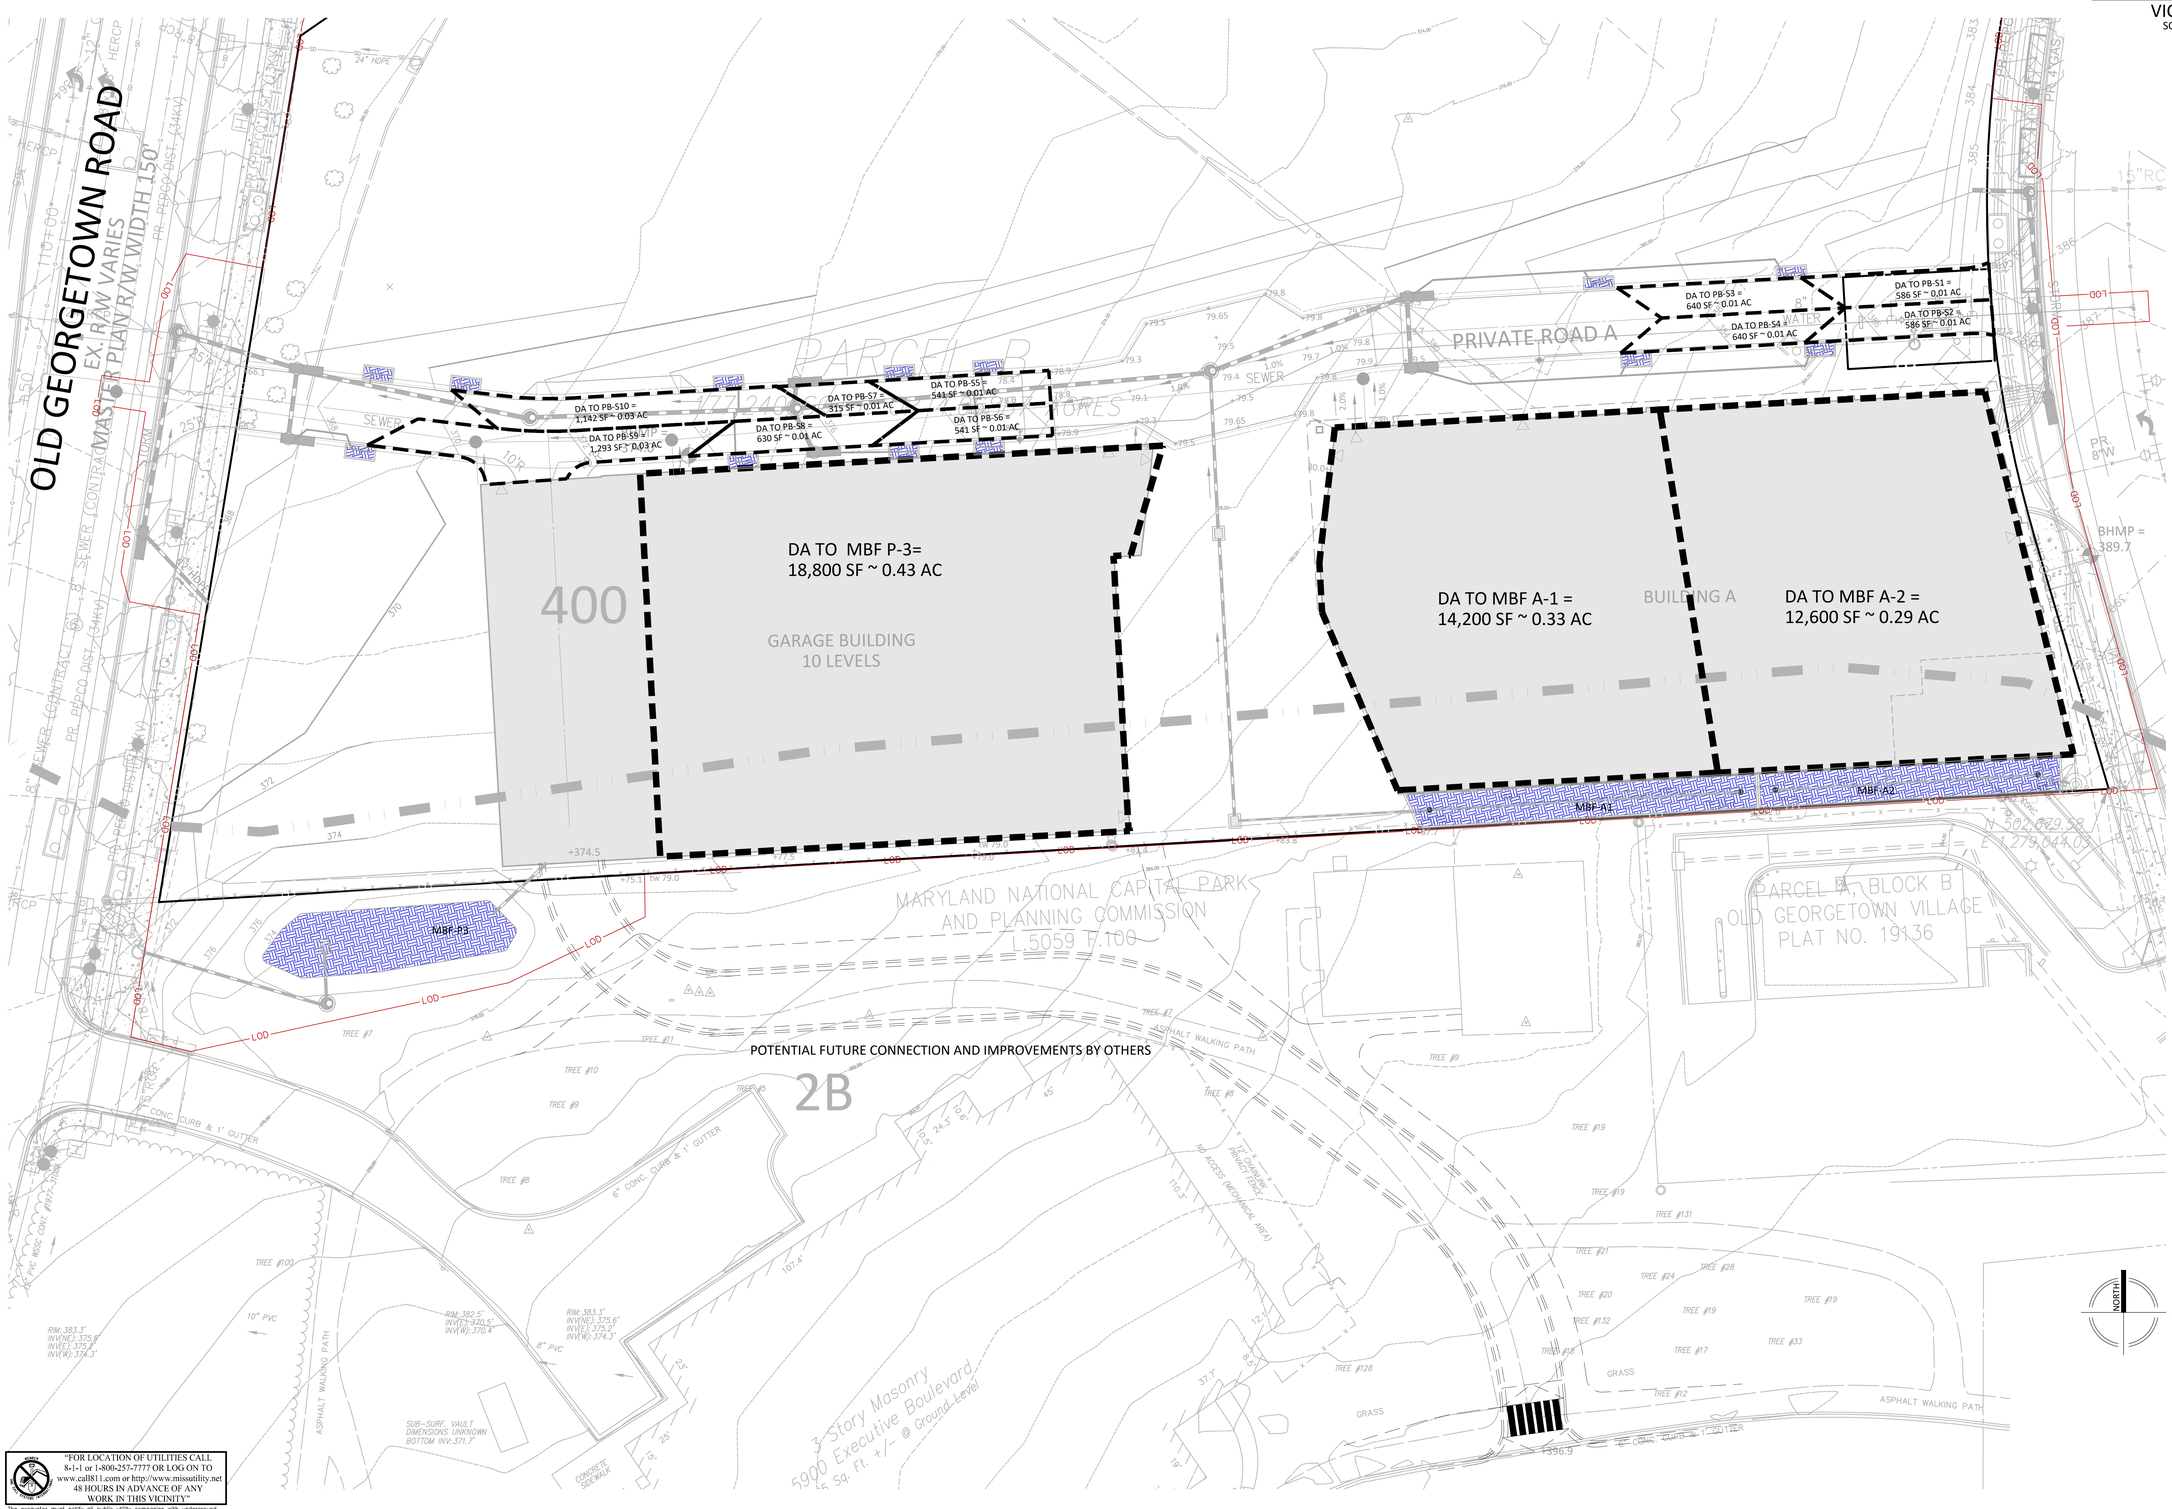

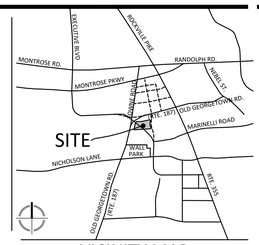

VICINITY MAP
SCALE: 1" = 2,000'

"FOR LOCATION OF UTILITIES CALL 8-1-1 or 1-800-257-7777 OR LOG ON TO www.call811.com or http://www.missutility.net 48 HOURS IN ADVANCE OF ANY WORK IN THIS VICINITY"

The excavator must notify all public utility companies with underground facilities in the proposed excavation at least two full days before those facilities are located by the utility companies prior to commencing excavation. The excavator is responsible for compliance with requirements of Chapter 36A of the Montgomery County Code.

LAYOUT: CSWM-4, Plotted By: nardo

VIKA MARYLAND, LLC
20251 Century Blvd., Suite 400
Germantown, MD 20874
301.916.4100 | vika.com
Our Site Set on the Future.

PREPARED FOR:
STONEBRIDGE
301.321.3202
SMITH@STONEBRIDGE.US.COM

ATTORNEY:
SELZER GURVITCH RABIN WERTHEIMER & POLOTT, PC.
301.634.3150
MATT GORDON

ARCHITECTS:
EWING COLE
215.625.4411
BRETT SPEARMAN

LANDSCAPE ARCHITECT:
MAHAN RYKIEL ASSOCIATES, INC.
410.900.1626
JINGPENG GU, PLA, ASLA

TRAFFIC ENGINEER:
WELLS + ASSOCIATES
301.971.3415
NANCY RANDALL

DRY UTILITY CONSULTANT:
RICHTER & ASSOCIATES
301.548.7475
JOHN O'BOYLE

CIVIL ENGINEER:
VIKA MARYLAND, LLC
301.916.4100
JASON EVANS, P.E.

LAND PLANNER:
VIKA MARYLAND, LLC
301.916.4100
IAN P. DUKE

REVISIONS	DATE

EvolutionLabs North Bethesda
1st ELECTION DISTRICT
MONTGOMERY COUNTY, MARYLAND
WSSC GRID: 215NW06
TAX MAP:GQ62

82015001B
CONCEPT/SITE DEVELOPMENT SWM PLAN - PHASE 1 DRAINAGE AREA MAP

PROFESSIONAL SEAL

STATE OF MARYLAND · JASON A. EVANS · No. 19885 · PROFESSIONAL ENGINEER

I HEREBY CERTIFY THAT THESE DOCUMENTS WERE PREPARED OR APPROVED BY ME, AND THAT I AM A DULY LICENSED PROFESSIONAL ENGINEER UNDER THE LAWS OF THE STATE OF MARYLAND, JASON A. EVANS LICENSE No. 19885 EXPIRATION DATE JANUARY 16, 2023

THE INFORMATION, DESIGN AND CONTENT OF THESE DRAWINGS OR DOCUMENTS ARE PROPRIETARY TO VIKA MARYLAND, LLC AND CONSTITUTE ITS PROPRIETARY INTELLECTUAL PROPERTY. THESE DRAWINGS AND/OR DOCUMENTS SHALL NOT BE REPRODUCED, CHANGED OR USED, INITIALLY OR REPEATEDLY, MODIFIED OR USED FOR ANY PURPOSE, IN ANY FORMAT, WITHOUT PRIOR WRITTEN AUTHORIZATION FROM VIKA MARYLAND, LLC. VIOLATIONS MAY RESULT IN PROSECUTION. ONLY APPROVED, SIGNED AND SEALED PLANS OR DRAWINGS MAY BE UTILIZED FOR CONSTRUCTION PURPOSES.

© 2019 VIKA MARYLAND, LLC

DRAWN BY: SG
DESIGNED BY: ID/JS
DATE ISSUED: 09/01/2022
VIKA PROJECT: VM1614
DRAWING NO.: CSWM-4
SHEET NO.

Z:\10000-99999\VM1614\CADD\SITE\Sheet # Garage\PLOT SHEETS\VM1620_P_CSWM.dwg — Thursday, December 22, 2022 4:33:05 PM