E-FILE STAMP

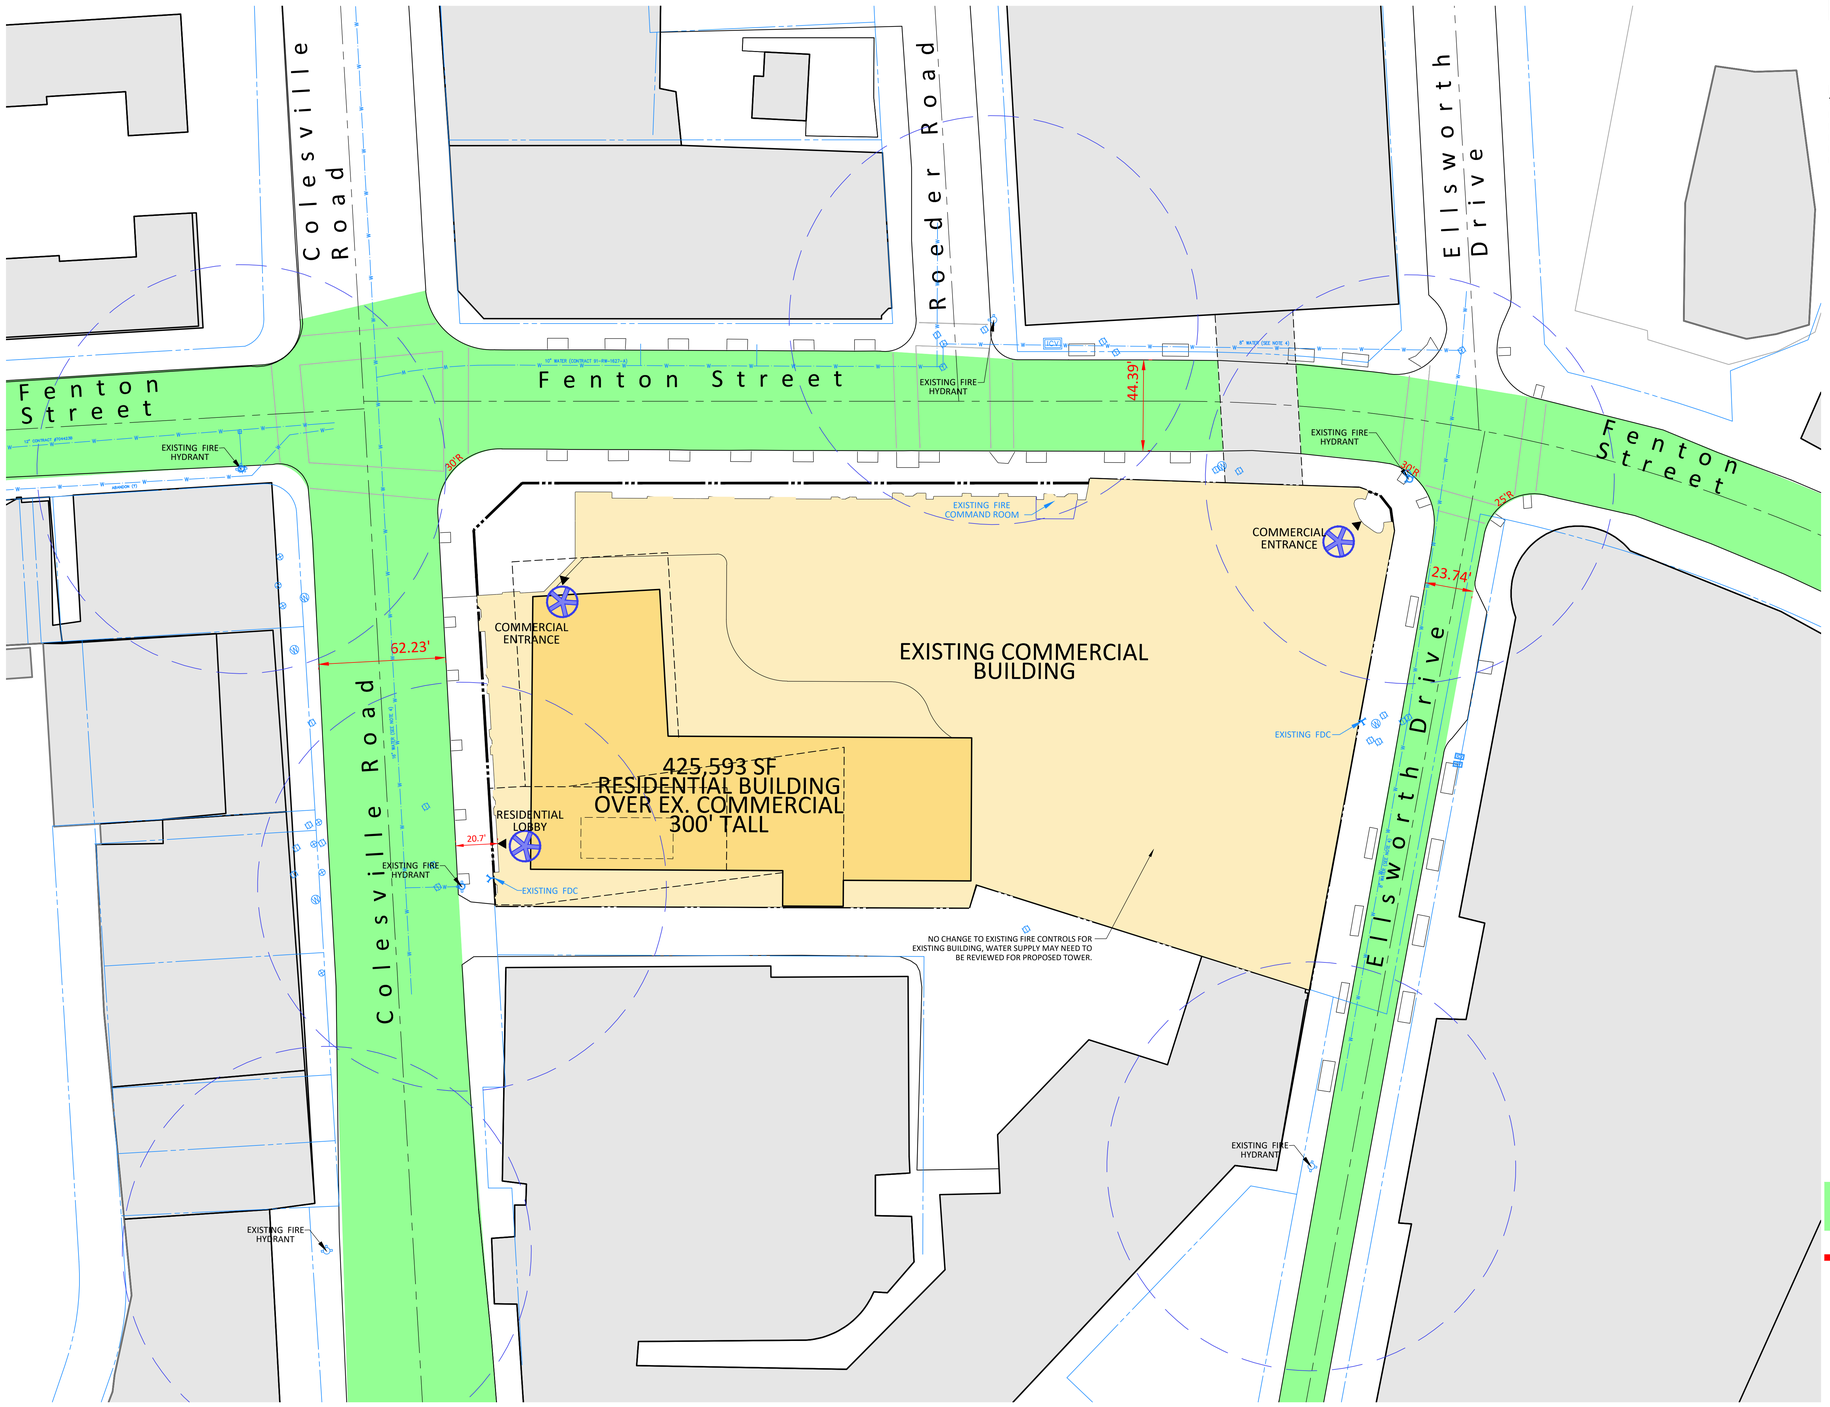

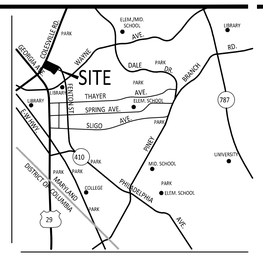

VICINITY MAP
SCALE: 1" = 2000'

NOTE:
SKETCH PLAN DRAWINGS ARE CONCEPTUAL ONLY AND REPRESENT PROPOSED DEVELOPMENT IN AN ILLUSTRATIVE MANNER. FINAL BUILDING LOCATIONS, DIMENSIONS, HEIGHTS, USES, PHASING, DENSITY, PARKING, UNIT MIX, DEVELOPMENT STANDARDS AND PROGRAMS SHALL BE DETERMINED AT TIME OF SITE PLAN APPLICATIONS.

LEGEND

- MAIN ENTRANCE
- WATER LINE AND FITTING
- FIRE DEPARTMENT CONNECTION
- EXISTING FIRE HYDRANT
- BUILDING ENTRY
- FIRE TRUCK MOVEMENT (AT 729 TRUCK)
- FIRE ACCESS PATH
- FIRE ACCESS FOOT PATH
- TYPICAL FIRE LANE SIGNAGE

VIKA MARYLAND, LLC
20251 Century Blvd., Suite 400
Germantown, MD 20874
301.916.4100 | vika.com

Our Site Set on the Future.

PREPARED FOR:
GBT REALTY CORPORATION
9010 OVERLOOK BOULEVARD
BRENTWOOD, TENNESSEE 37027
615.370.0670
JEFF PAPE

LAND USE ATTORNEY
BEVERIDGE & DIAMOND
1900 N STREET, NW
WASHINGTON, DC
SUITE 100
202.789.6013
GUS B. BAUMAN

ARCHITECT
GRESHAM SMITH
222 SECOND AVENUE SOUTH
SUITE 1400
NASHVILLE, TN 37201-2308
615.770.8614
ADAM SMITH

TRAFFIC CONSULTANT
GOROVE SLADE
1140 CONNECTICUT AVE, NW
WASHINGTON, DC
SUITE 1010
202.540.1927
KATIE WAGNER

LANDSCAPE ARCHITECT
VIKA MARYLAND, LLC
20251 CENTURY BOULEVARD
SUITE 400
GERMANTOWN MD, 20874
301.916.4100
ESRA SOYTUTAN, RLA, LEED AP ND

CIVIL ENGINEER
VIKA MARYLAND, LLC
20251 CENTURY BOULEVARD
SUITE 400
GERMANTOWN MD, 20874
301.916.4100
JASON A. EVANS, PE

LAND PLANNER
VIKA MARYLAND, LLC
20251 CENTURY BOULEVARD
SUITE 400
GERMANTOWN MD, 20874
301.916.4100
IAN P. DUKE

REVISIONS	DATE
POST-DRC RESPONSE	3/26/24

ELLSWORTH PLACE
LOT 16
EDWARD W. BYRN'S SUBDIVISION
13TH ELECTION DISTRICT
MONTGOMERY COUNTY, SILVER SPRING, MARYLAND

WSSC GRID: 210NW01
TAX MAP: JN33

FIRE ACCESS PLAN

#320240060

PROFESSIONAL SEAL

STATE OF MARYLAND · JOSHUA C. SLOAN · 3776 · LANDSCAPE ARCHITECT

I HEREBY CERTIFY THAT THESE DOCUMENTS WERE PREPARED OR APPROVED BY ME, AND THAT I AM A DULY LICENSED, REGISTERED LANDSCAPE ARCHITECT UNDER THE LAWS OF THE STATE OF MARYLAND.

LANDSCAPE ARCHITECT: JOSHUA C. SLOAN, RLA
LICENSE NUMBER: 3776
EXPIRATION DATE: MAY 13, 2024

THE INFORMATION, DESIGN AND CONTENT OF THESE DRAWINGS OR DOCUMENTS ARE PROPRIETARY TO VIKA MARYLAND, LLC AND CONSTITUTE ITS PROPRIETARY INTELLECTUAL PROPERTY. THESE DRAWINGS AND/OR DOCUMENTS MUST NOT BE FORWARDED, SHARED, REPRODUCED OR UTILIZED IN WHOLE OR IN PART FOR ANY PURPOSE, IN ANY FORMAT, WITHOUT PRIOR WRITTEN AUTHORIZATION FROM VIKA MARYLAND, LLC. VIOLATIONS MAY RESULT IN PROSECUTION. ONLY APPROVED, SIGNED AND SEALED PLANS OR DRAWINGS MAY BE UTILIZED FOR CONSTRUCTION PURPOSES.

© 2019 VIKA MARYLAND, LLC

DRAWN BY: _____
DESIGNED BY: _____
DATE ISSUED: _____

VIKA PROJECT VM1403

DRAWING NO. FDA-001

SHEET NO.

LAYOUT: 13-FDA-320240060, Plotted By: Duke

K:\2000-2500\2489\plan\SKETCH\PLAN\SHEETS\FDA001_FIRE.dwg, Mar 26, 2024 01:10:18 AM