PLAN LEGEND

- PROPERTY LINES
- EXISTING CABLE TELEVISION CONDUIT
- EXISTING ELECTRICAL CONDUIT
- EXISTING EDGE OF PAVEMENT
- EXISTING FENCE LINE
- EXISTING NATURAL GAS CONDUIT
- EXISTING OVERHEAD WIRES
- EXISTING TELEPHONE CONDUIT
- EXISTING PUBLIC UTILITIES EASEMENTS
- EXISTING SANITARY SEWER CONDUIT
- EXISTING STORM DRAIN CONDUIT
- EXISTING WATER CONDUIT
- EXISTING ZONE LIMITS
- SVB — STREAM VALLEY BUFFER
- 100YR — 100 YEAR FLOODPLAIN
- BRL — 100 YEAR FLOODPLAIN BUFFER
- 520 — PROPOSED 10' CONTOUR
- 524 — PROPOSED 2' CONTOUR
- PROP W — PROPOSED WATER LINE
- PROP S — PROPOSED SANITARY SEWER WITH STRUCTURE
- PROPOSED STORM DRAIN
- LOD — PROPOSED LIMITS OF DISTURBANCE
- PROPOSED STORM WATER EASEMENT
- EXISTING PARKING LABEL
- EXISTING SANITARY CLEANOUT
- EXISTING STORM DRAIN MANHOLE
- EXISTING ELECTRICAL JUNCTION BOX
- EXISTING ELECTRICAL MANHOLE
- EXISTING FIRE DEPARTMENT CONNECTION
- EXISTING FIRE HYDRANT
- EXISTING GAS MANHOLE
- EXISTING GUY POLE
- EXISTING GAS VALVE
- EXISTING LIGHT POLE
- EXISTING PHONE PEDESTAL
- EXISTING PHONE MANHOLE
- EXISTING UTILITY POLE
- EXISTING SANITARY MANHOLE
- EXISTING TRAFFIC CONTROL BOX
- EXISTING TRAFFIC SIGNAL POLE
- EXISTING TREE
- EXISTING CABLE TELEVISION PEDESTAL
- EXISTING UNKNOWN UTILITY MANHOLE
- EXISTING WATER METER
- EXISTING WATER MANHOLE
- EXISTING WATER VALVE
- EXISTING BOLLARD
- EXISTING SIGN POST
- EXISTING WOOD POST
- EXISTING INLETS
- EXISTING CURB INLET
- EXISTING CONCRETE
- EXISTING CURB AND GUTTER
- EXISTING BUILDING
- EXISTING STORY
- EXISTING ELECTRICAL TRANSFORMER
- EXISTING ASPHALT
- EXISTING EASEMENT
- EXISTING REINFORCED CONCRETE PIPE
- EXISTING CORRUGATED METAL PIPE
- EXISTING BUILDING RESTRICTION LINE
- EXISTING RIGHT-OF-WAY
- BUILDING HEIGHT MEASURING POINT
- PROPOSED BIKE RACKS
- PROPOSED LIGHTS
- PEDESTRIAN LIGHTS
- PROPOSED PARKING LABELS
- PROPOSED CONCRETE PATH
- PROPOSED ASPHALT PATH
- PROPOSED FIRE HYDRANT
- DOOR LOCATION
- PROPOSED SWM FACILITY
- PROPOSED SWM FACILITY WITH CHEEK WALL AND CURB CUT
- PROPOSED RETAINING WALL
- PROPOSED STORM DRAIN
- PROPOSED MAIL BOX

SEE SHEET SP-12 AREA 3

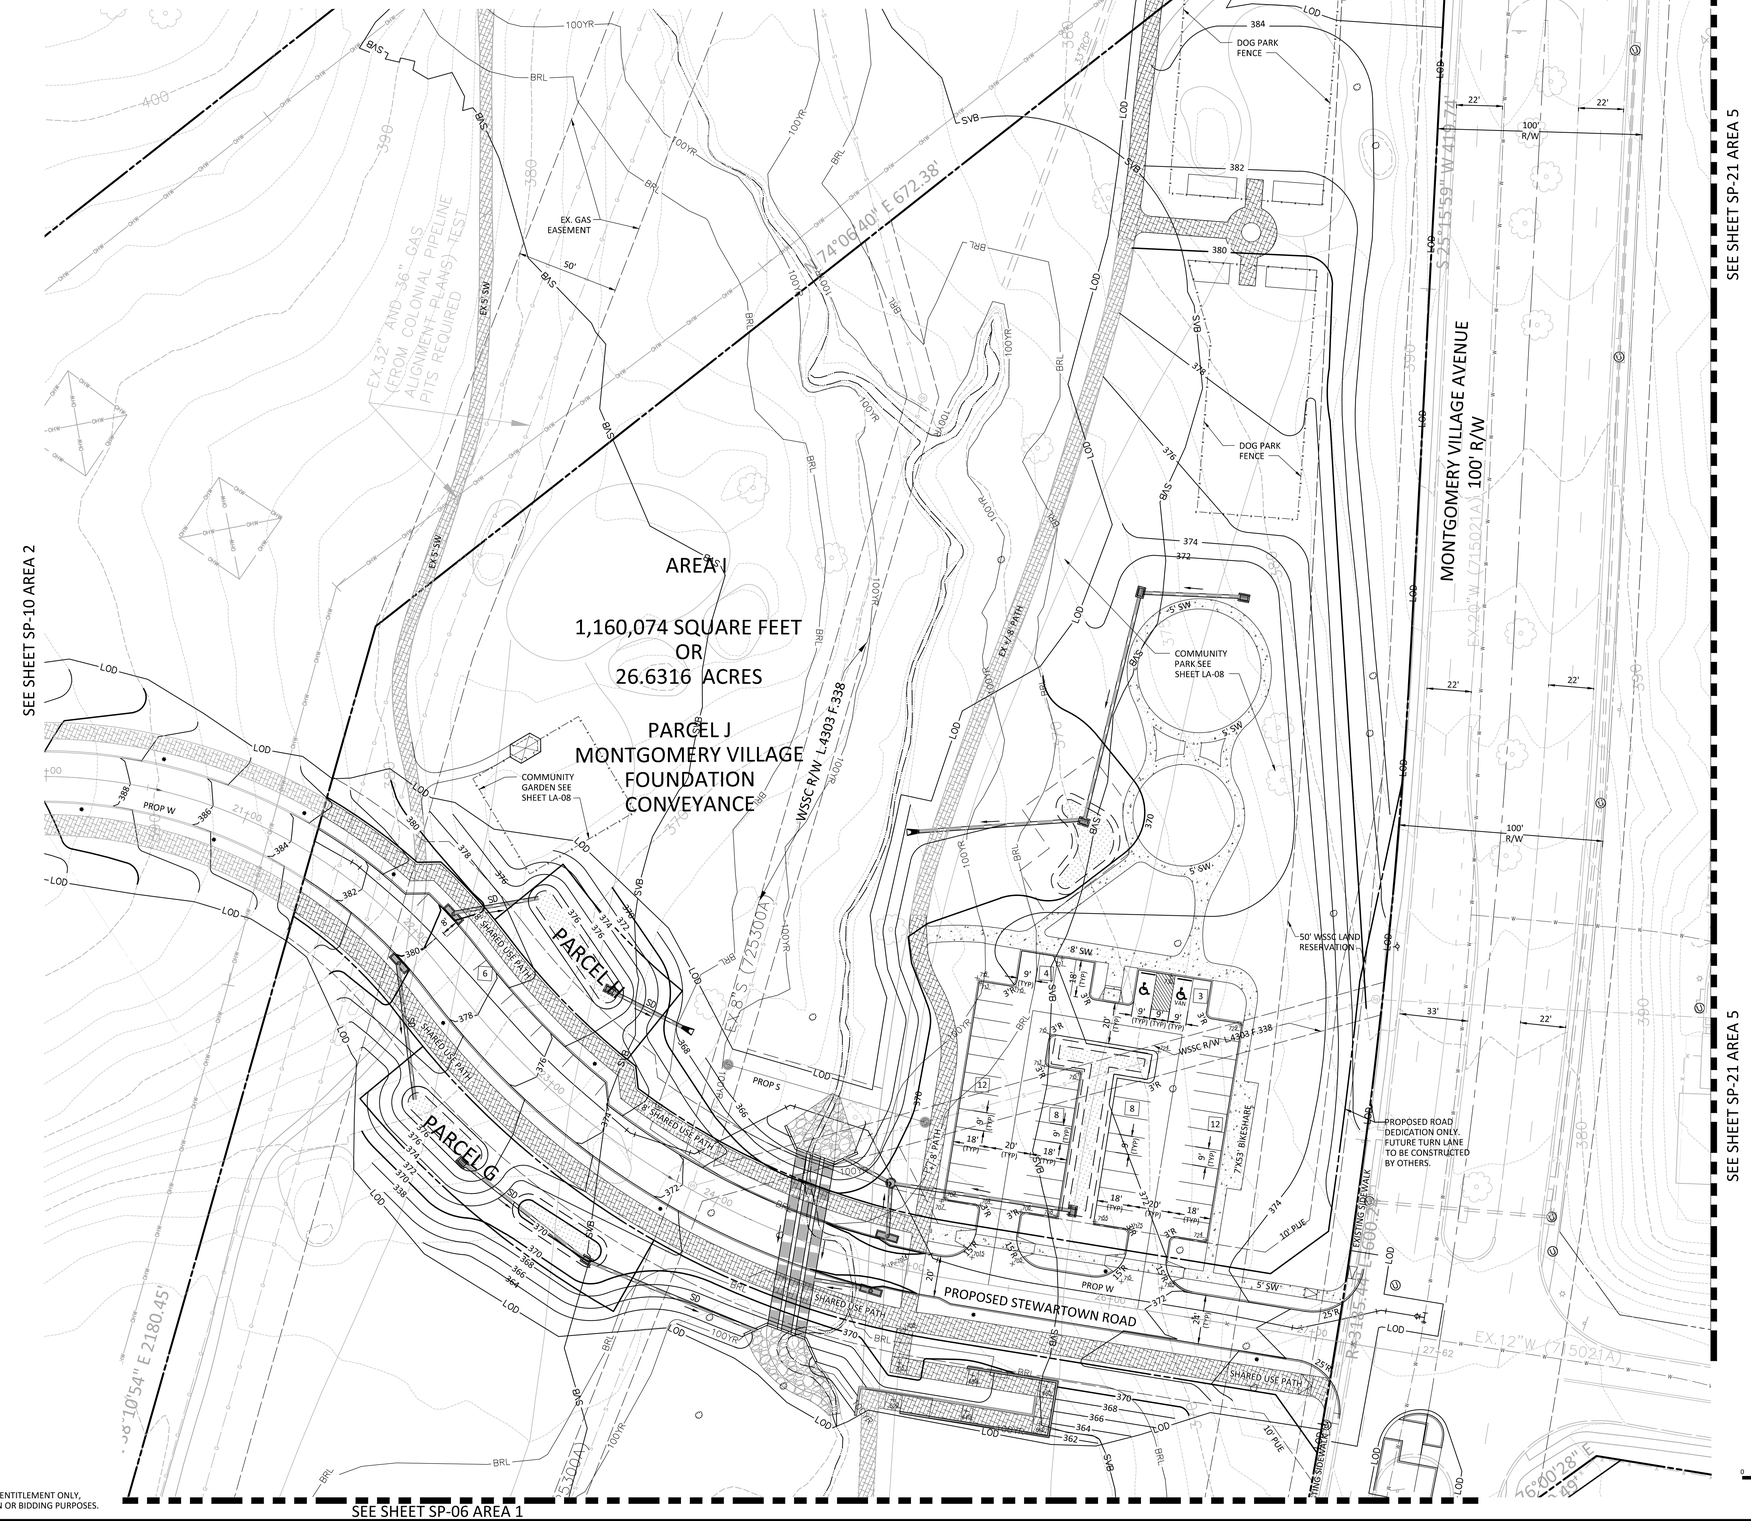
AREA 1
1,160,074 SQUARE FEET
OR
26.6316 ACRES
PARCEL J
MONTGOMERY VILLAGE
FOUNDATION
CONVEYANCE
PARCEL H
PARCEL G
PROPOSED STEWARTOWN ROAD
MONTGOMERY VILLAGE AVENUE 100' R/W
50' WSSC LAND RESERVATION
EX. GAS EASEMENT
DOG PARK FENCE
COMMUNITY PARK SEE SHEET LA-08
COMMUNITY GARDEN SEE SHEET LA-08
WSSC R/W L.4303 F.338
EX.32" AND 36" GAS (FROM COLONIAL PIPELINE ALIGNMENT PLANS) TEST PITS REQUIRED
EX.87'S (72530A)
EX.12"W (71502A)
EX.8"S (72530A)
EX.20"W (71502A)
EX.8"W (71502A)
EX.8"W (71502A)
EX.8"S (72530A)
EX.8"S (72530A)
EX.8"S (72530