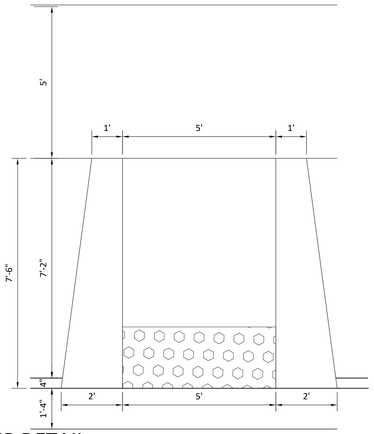

1 RAMP DETAIL
NOT TO SCALE — OR APPROVED EQUAL

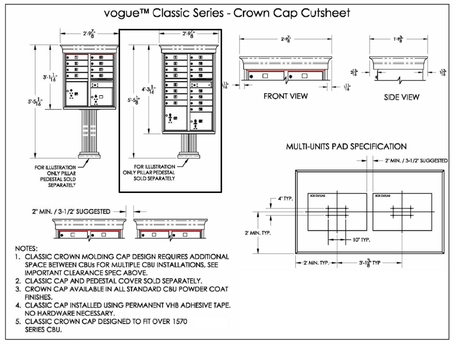

4 MAILBOX DETAIL
SCALE: NTS — OR APPROVED EQUAL

FORMS + SURFACES
APEX BENCH
MATERIAL: RECYCLED HARDWOOD
SIZE:
+/- 72" LONG
+/- 32" HIGH
+/- 22" DEEP
QTY: XX

7 POCKET PARK BENCH
NOT TO SCALE — OR APPROVED EQUAL

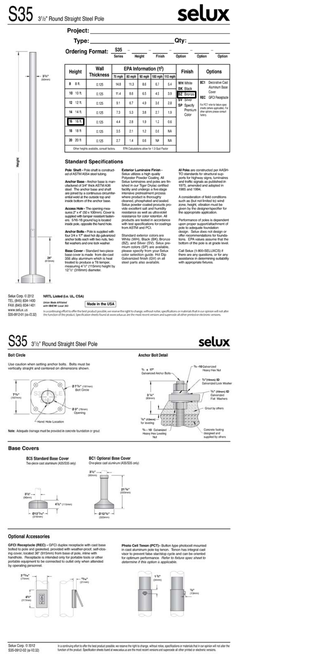

2 ROUND STRAIGHT STEEL POLE
NOT TO SCALE — OR APPROVED EQUAL

These ADA compliant pavers were selected because of their slip-resistant surface, compression strength and permeability.

BELGARD
AQUA BRIC
SHAPE: MODULAR
COLOR: SUNSET
SIZE: 5" x 10" x 3 1/8"

5 DECORATIVE PAVERS
NOT TO SCALE — OR APPROVED EQUAL

FORMS + SURFACES
APEX TABLE ENSEMBLE
MATERIAL: ALUMINUM FRAME W/ POWDERCOAT FINISH.
100% JATOBA HARDWOOD SLATS
SIZE:
48" SQUARE / BENCHES 40"
QTY: XX

8 TABLE
NOT TO SCALE — OR APPROVED EQUAL

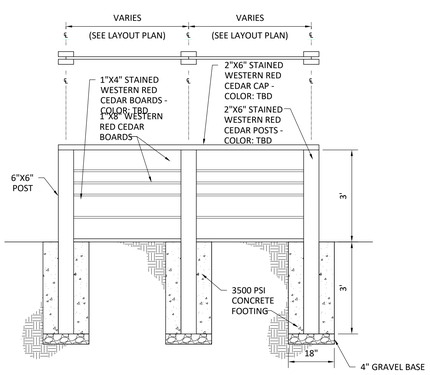

3 FENCE DETAILS
NOT TO SCALE — OR APPROVED EQUAL

LANDSCAPE FORMS
35 STAY BENCH
MATERIAL: PERFORATED STEEL WITH STEEL TUBING
SIZE:
+/- 69" LONG
+/- 32" HIGH
+/- 22" DEEP
+/- COLOR: TITANIUM
QTY: XX

6 STREET BENCH
NOT TO SCALE — OR APPROVED EQUAL

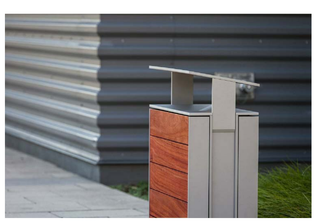

FORMS + SURFACES
APEX LITTER-RECYCLING RECEPTACLE
MATERIAL: RECYCLED HARDWOOD
SIZE: 36 GAL. (2-18 GAL.)
QTY: XX

9 LITTER / RECYCLING RECEPTACLE
NOT TO SCALE — OR APPROVED EQUAL

ENGINEERS PLANNERS
LANDSCAPE ARCHITECTS SURVEYORS
VIKA MARYLAND, LLC
20251 CENTURY BOULEVARD SUITE #400
GERMANTOWN, MARYLAND 20874
PHONE: (301) 916-4100
FAX: (301) 916-2262
GERMANTOWN, MD. MCLEAN, VA.

PREPARED FOR:
USL2 MR
MONTGOMERY VILLAGE BUSINESS TRUST
c/o MONUMENT REALTY
1700 K STREET, NW, SUITE 600
WASHINGTON, DC 20006
202.777.2010
RUSSELL HINES

DESIGN CONSULTANTS

ARCHITECTS
TORTI GALLAS AND PARTNERS, INC
1300 SPRING STREET, SUITE 400
SILVER SPRING, MD 20910
301.588.4800
ERIK J. AULESTIA

ATTORNEY
LERCH, EARLY & BREWER CHTD.
3 BETHESDA METRO CENTER
SUITE 460
BETHESDA, MD 20814
301.841.3832
PATRICIA HARRIS

TRAFFIC ENGINEER
WELLS + ASSOCIATES
8730 GEORGIA AVENUE, SUITE 200
SILVER SPRING, MD 20910
301.448.1333
KEVIN BERGER

LANDSCAPE ARCHITECT
VIKA MARYLAND, LLC
20251 CENTURY BOULEVARD
SUITE 400
GERMANTOWN MD, 20874
301.916.4100
JOSH SLOAN

CIVIL ENGINEER
VIKA MARYLAND, LLC
20251 CENTURY BOULEVARD
SUITE 400
GERMANTOWN MD, 20874
301.916.4100
MIKE GOODMAN

REVISIONS	DATE

PROFESSIONAL SEAL

STATE OF MARYLAND · JOSHUA SLOAN · No. 3776 · LANDSCAPE ARCHITECT

I HEREBY CERTIFY THAT THESE DOCUMENTS WERE PREPARED OR APPROVED BY ME, AND THAT I AM A DULY LICENSED, REGISTERED LANDSCAPE ARCHITECT UNDER THE LAWS OF THE STATE OF MARYLAND.
NAME: JOSHUA SLOAN, RLA, ASLA
LICENSE NUMBER: 3776
EXPIRATION DATE: MAY 13, 2018

BLOOM MV AREA I-VI

9TH ELECTION DISTRICT
MONTGOMERY COUNTY, MARYLAND
WSSC GRID: 227NW09
TAX MAP: FU342

SP# 820170130

LANDSCAPE ELEMENTS DETAIL SHEET - B

DRAWN BY: DLK
DESIGNED BY: DLK - JS - SCM
DATE ISSUED: May 5, 2017
VIKA PROJECT VM1920
DRAWING NO.
SHEET NO. LA-29

Z:\10000-#####\10000\CAD\SHT\PLOT SHEETS\100000_D_LA-DETAILS.dwg — June 5, 2017

LAYOUT: LA-29- Details-B, Plotted By: schellin