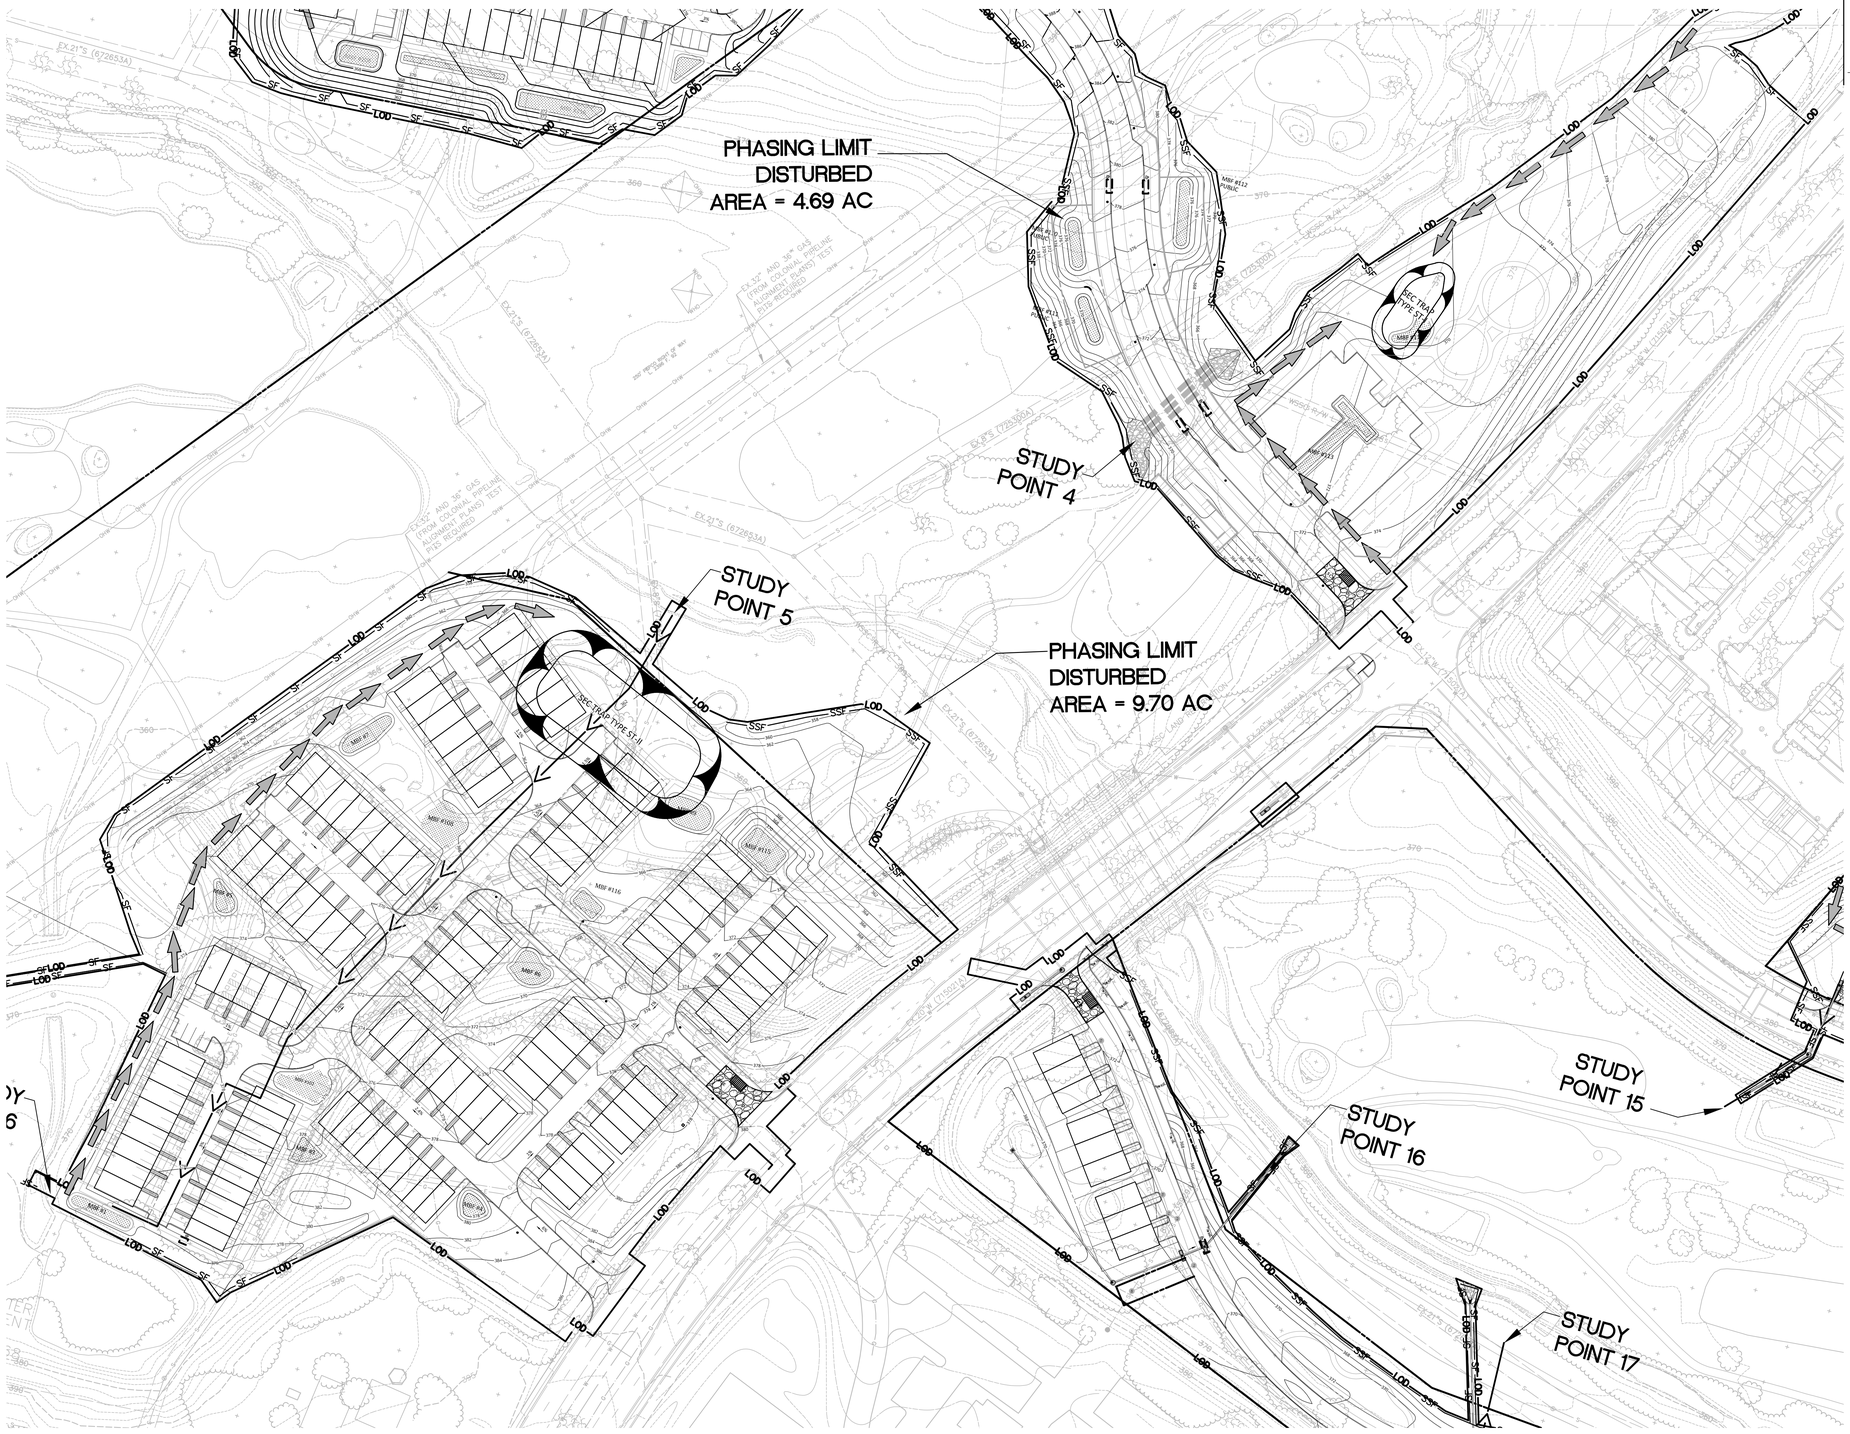

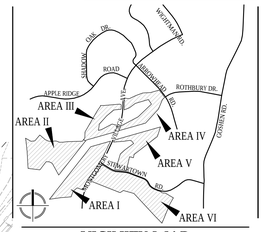

VICINITY MAP
SCALE: 1" = 2000'

SEDIMENT CONTROL LEGEND

- LIMITS OF DISTURBANCE — LOD
- SUPER SILT FENCE — SSF
- SILT FENCE — SF
- BAFFLE
- 6" CHAIN LINK FENCE
- PROPOSED STORM DRAIN — 30"CMP
- PIPE SLOPE DRAIN — PSD-18
- CURB INLET PROTECTION — CIP
- EARTH DIKE — ED-A1
- TC FLOW PATH
- STABILIZED CONSTRUCTION ENTRANCE W/ WASH RACK — SCE

60 30 0 60 120 180
SCALE: 1"=60'

ENGINEERS PLANNERS
LANDSCAPE ARCHITECTS SURVEYORS
VIKA MARYLAND, LLC
20251 CENTURY BOULEVARD SUITE #400
GERMANTOWN, MARYLAND 20874
PHONE: 301.916.4100
FAX: 301.916.2262
GERMANTOWN, MD. TYSONS, VA.

PREPARED FOR:
USL2 MR
MONTGOMERY VILLAGE
BUSINESS TRUST
c/o MONUMENT REALTY
1700 K Street, NW, Suite 600,
Washington, DC 20006
202.777.2010
RUSSELL HINES

DESIGN CONSULTANTS

ARCHITECTS
TORTI GALLAS AND
PARTNERS, INC
1300 Spring Street, Suite 400
Silver Spring, Maryland 20910
301.588.4800
ERIK J. AULESTIA

ATTORNEY
LERCH, EARLY, & BREWER
3 Bethesda Metro Center
Suite 460
Bethesda, MD 20814
301.841.3832
PATRICIA HARRIS

TRAFFIC ENGINEER
WELLS + ASSOCIATES
8730 Georgia Avenue, Suite 200
Silver Spring, MD 20910
301.448.1333
KEVIN BERGER

CIVIL ENGINEER &
LANDSCAPE ARCHITECT
VIKA MARYLAND, LLC
20251 CENTURY BOULEVARD
SUITE 400
GERMANTOWN MD, 20874
301.916.4100
JEFFREY AMATEAU

REVISIONS	DATE
DRC COMMENTS	6/2/17
DRC COMMENTS	8/9/17

PROFESSIONAL SEAL

BLOOM MV
AREAS I-VI
9TH ELECTION DISTRICT
MONTGOMERY COUNTY,
MARYLAND
WSSC GRID: 227NW09,10 &
226NW09
TAX MAP: FU341, 342, 343

PP # 120170150

SEDIMENT & EROSION CONTROL PLAN AREA I

DRAWN BY: TG
DESIGNED BY: WDR
DATE ISSUED: AUGUST, 2017
VIKA PROJECT VM1920

SHEET NO. SC-2