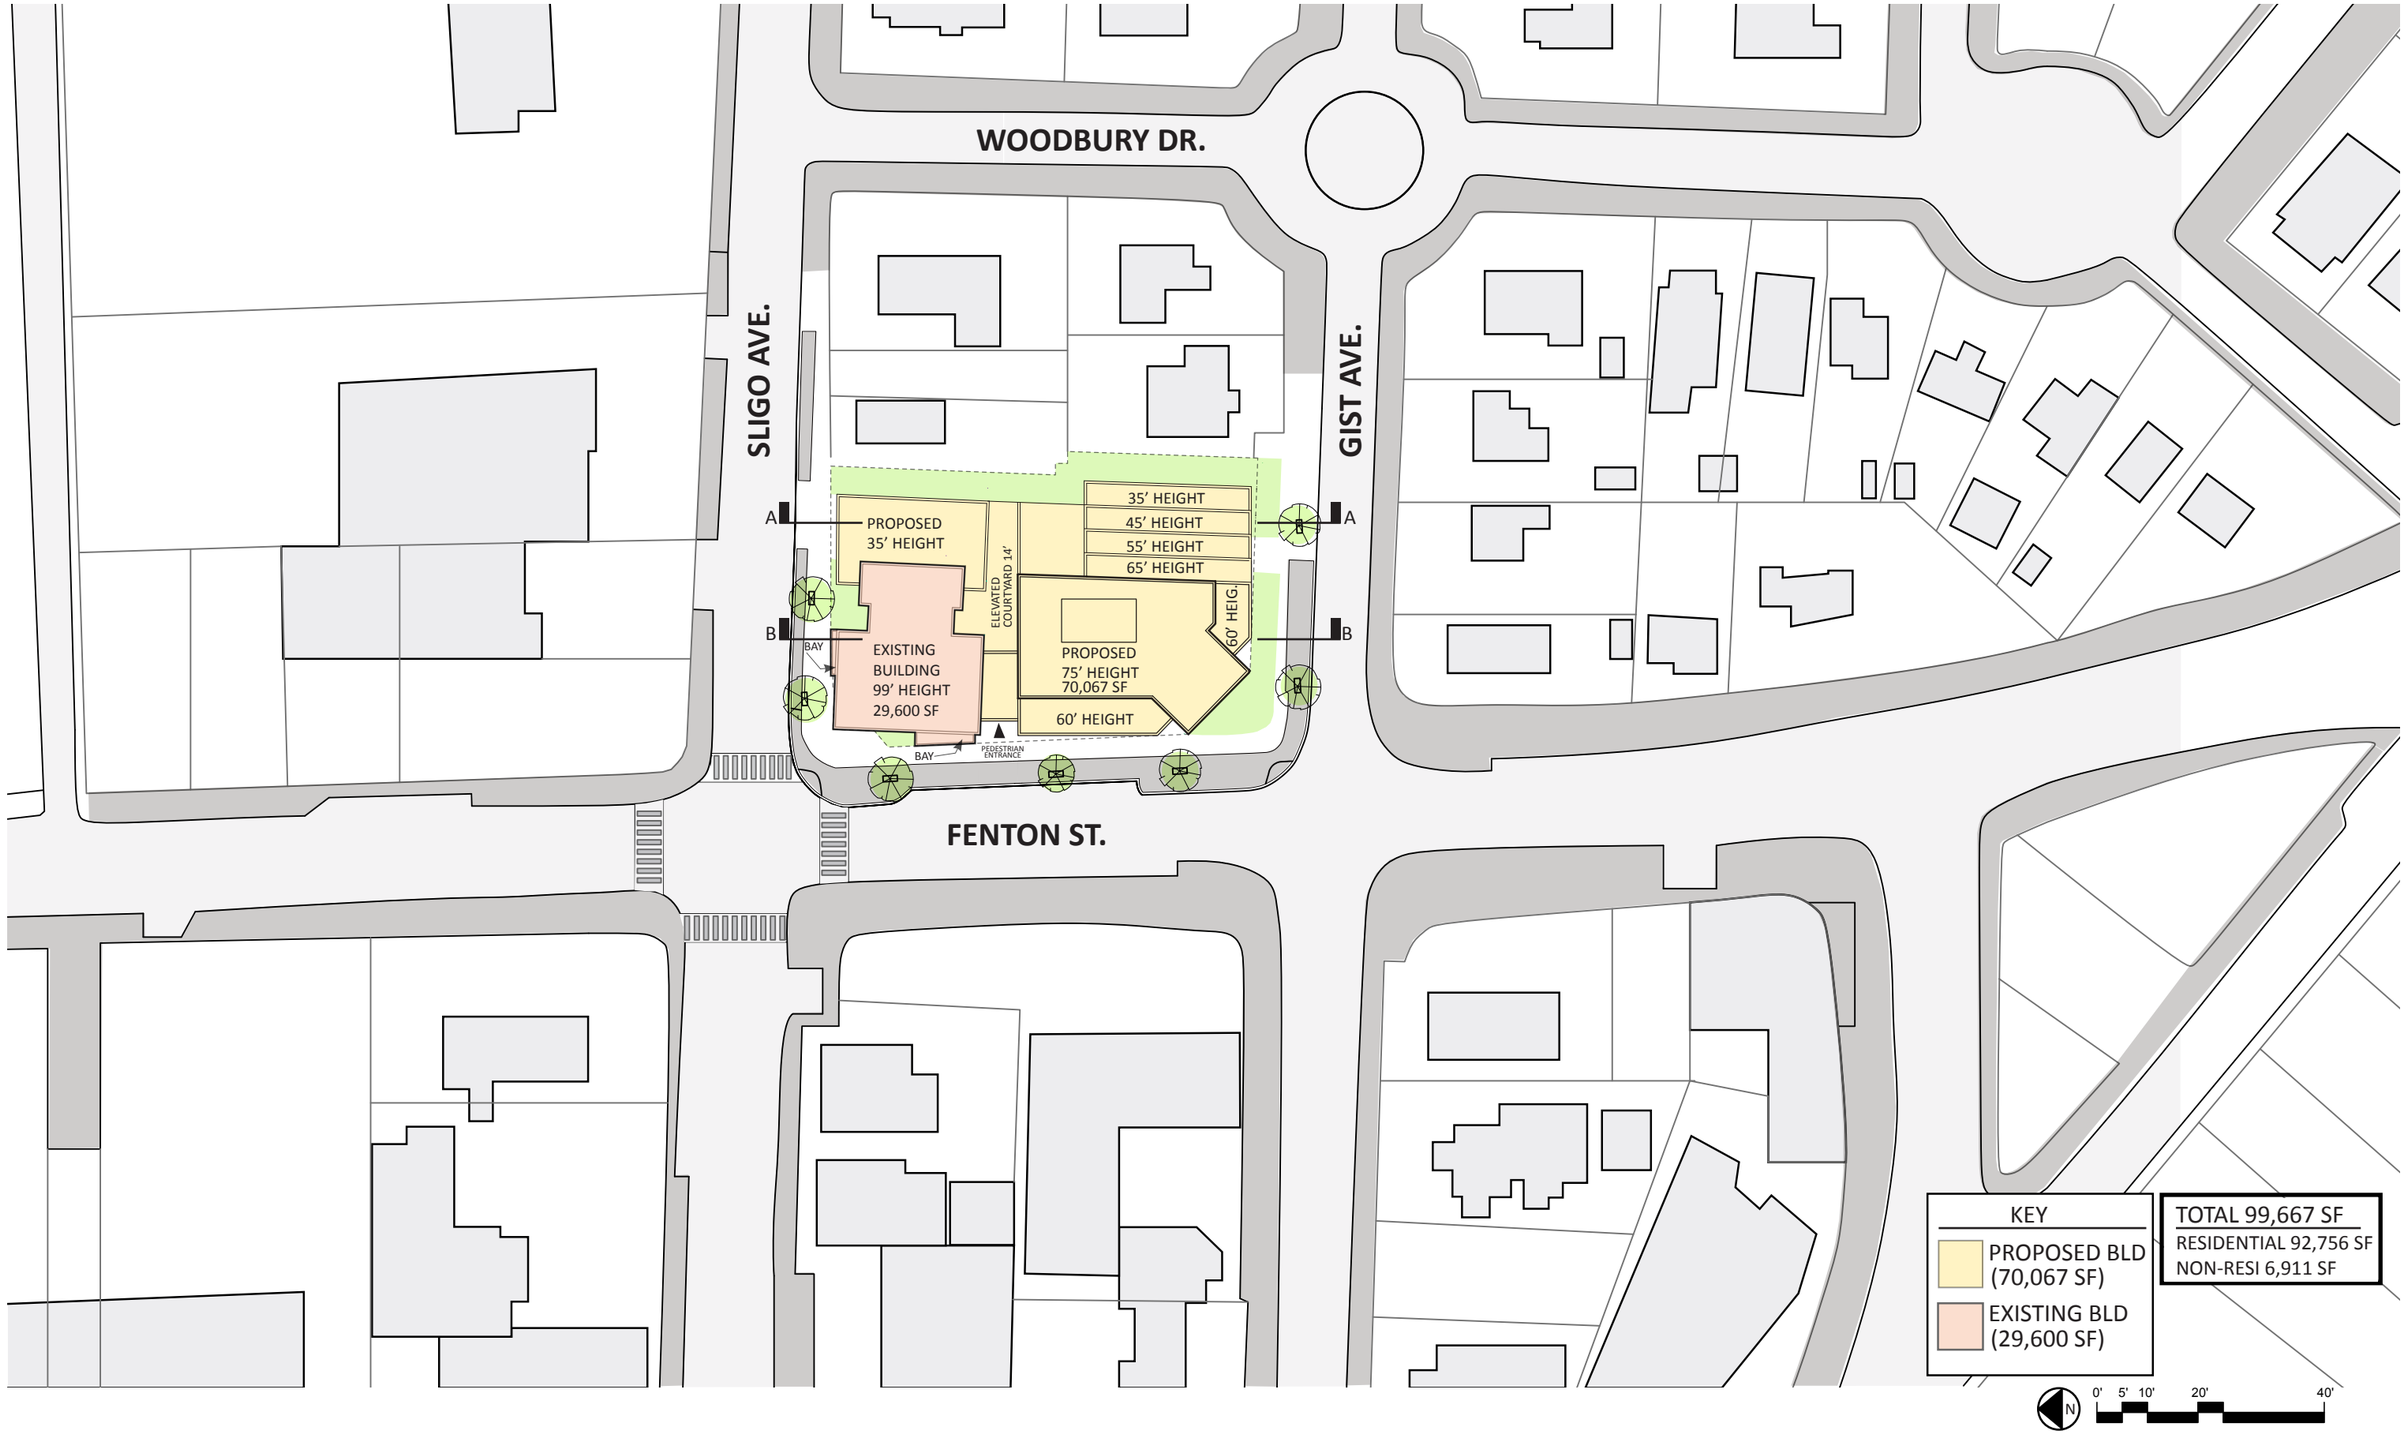

Moonlight Incorporated

SITE LAYOUT

1'=60"

850 Sligo Avenue

12/26/2017

©2016 - Bonstra I Haresign ARCHITECTS

Bonstra | Haresign ARCHITECTS