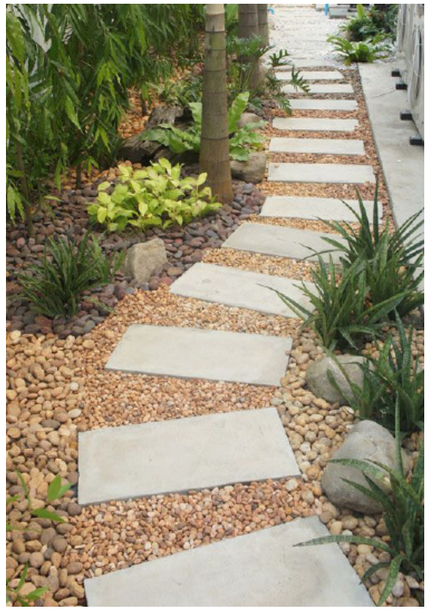

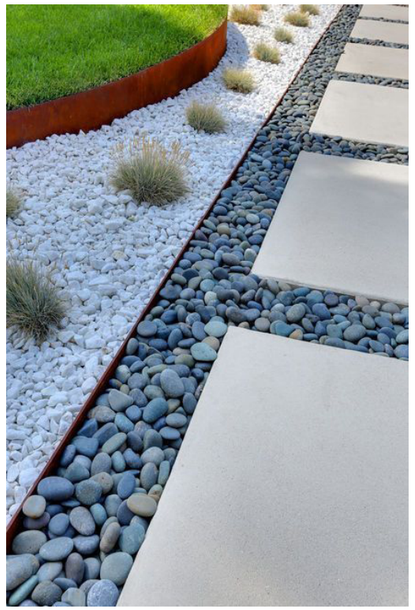

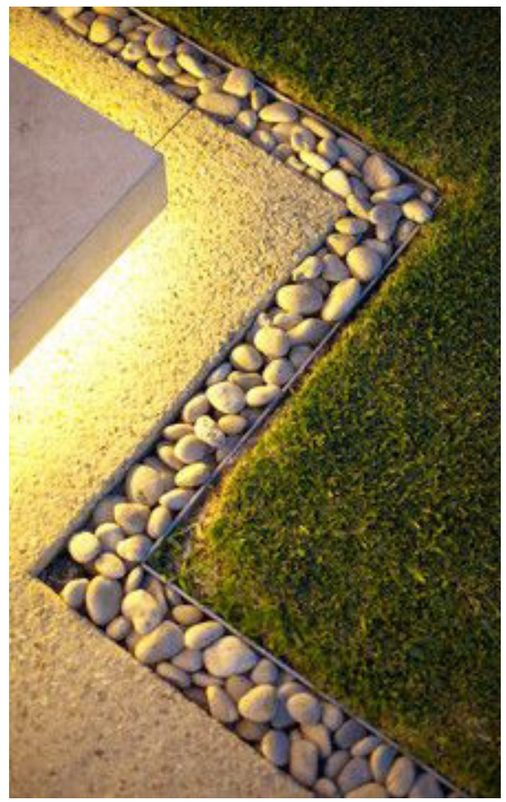

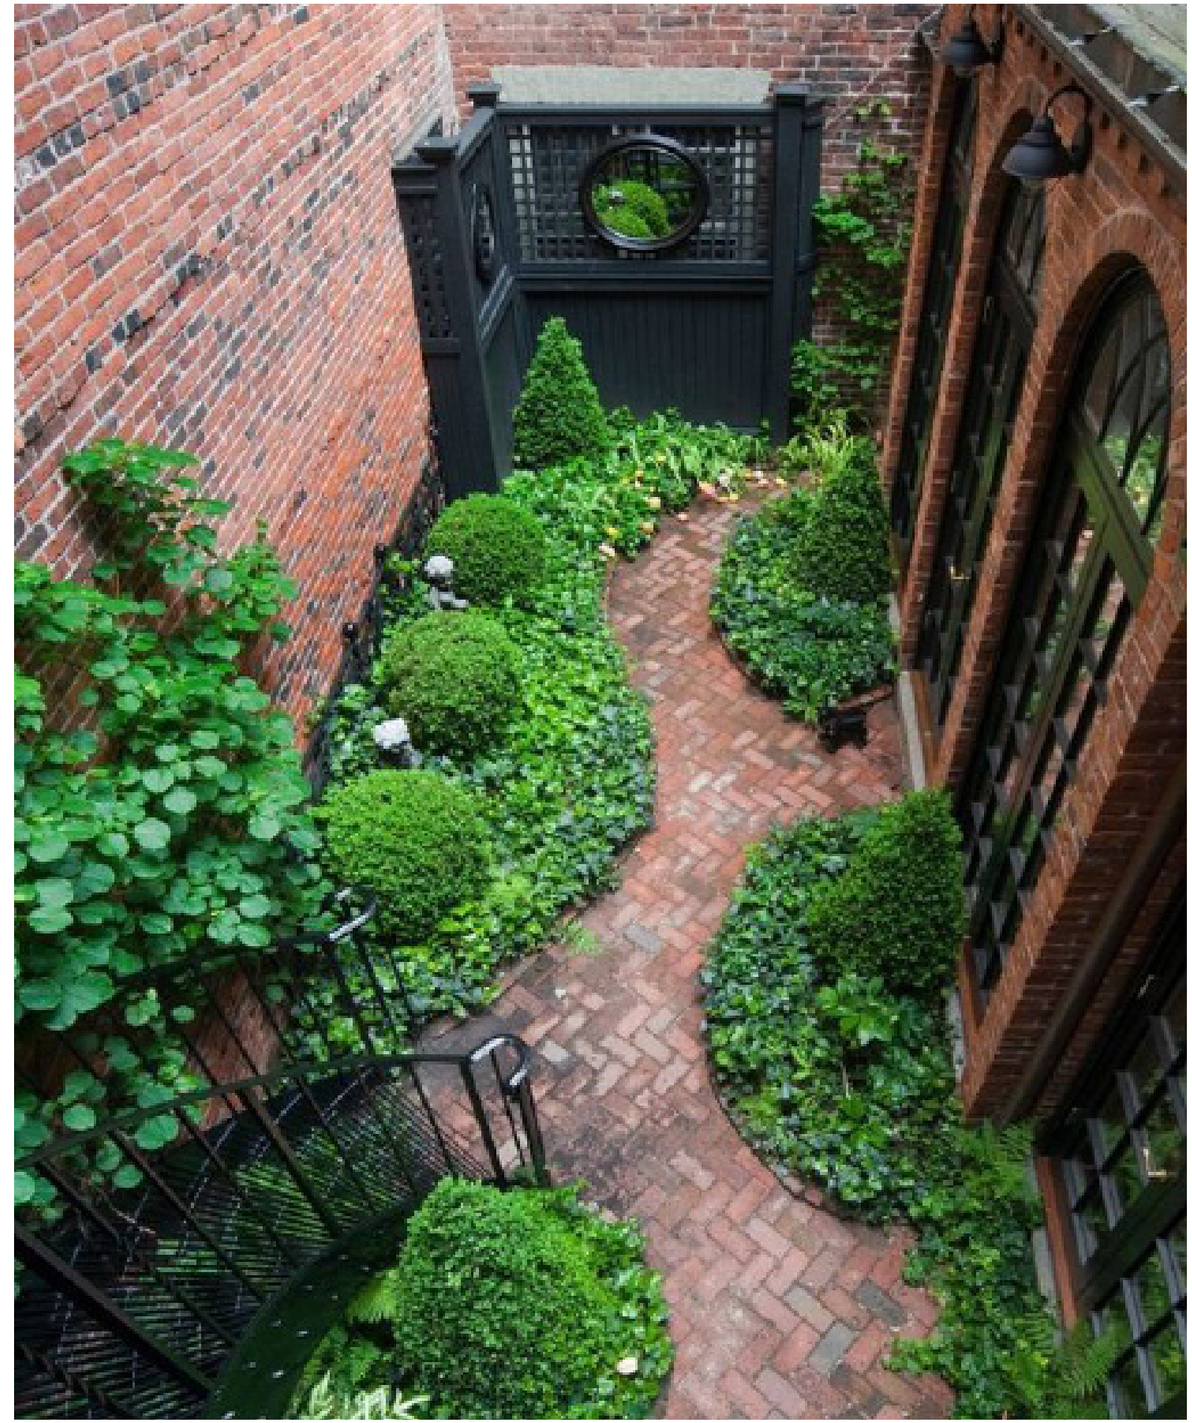

Moonlight Incorporated

LANDSCAPE OUTDOOR TREATMENT

850 Sligo Avenue

12/08/2017

©2016 - Bonstra | Haresign ARCHITECTS

Bonstra | Haresign ARCHITECTS