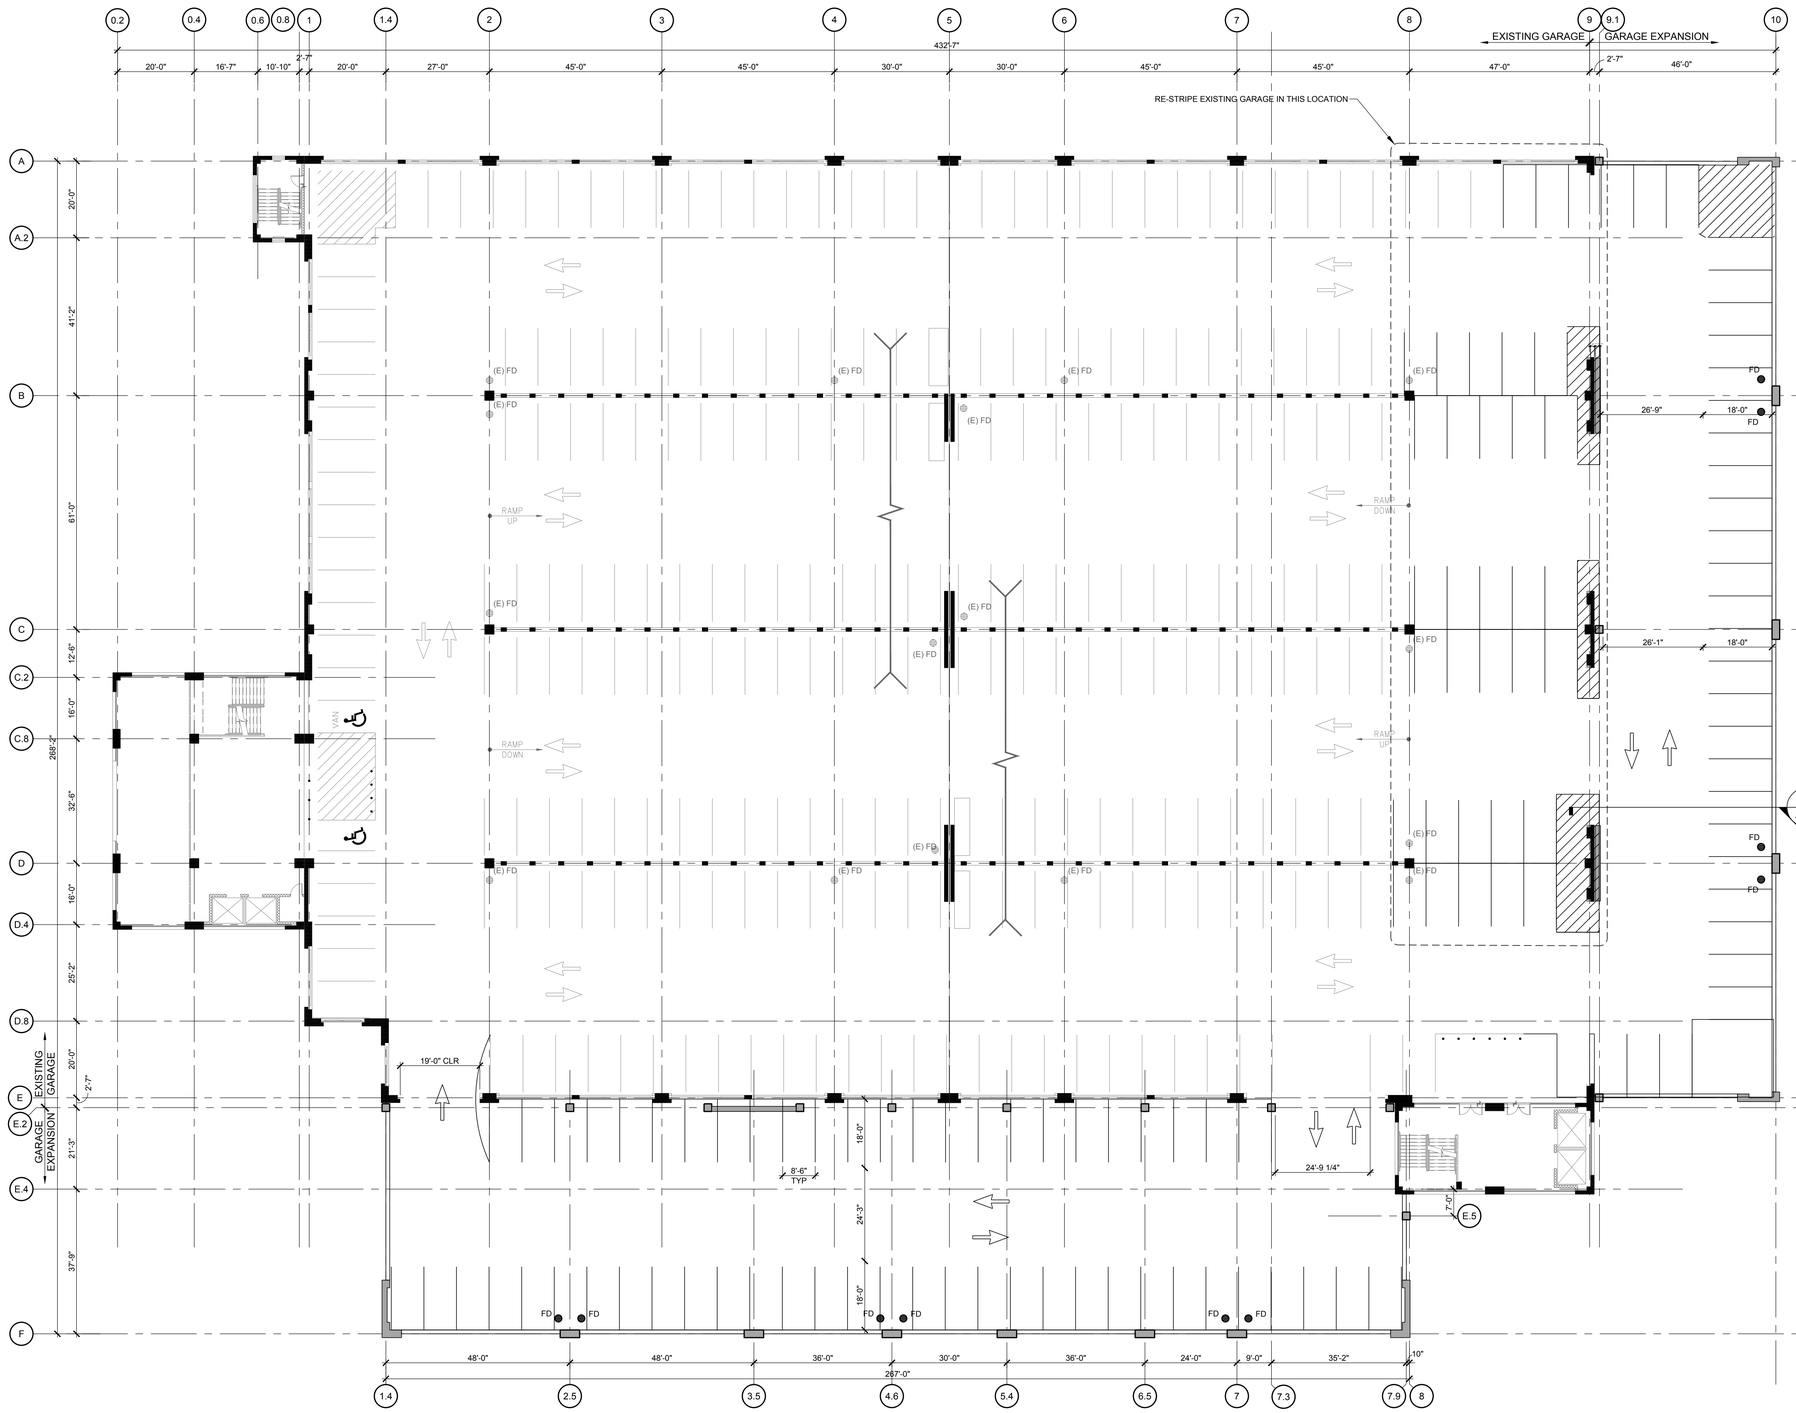

1 THIRD & FIFTH TIER

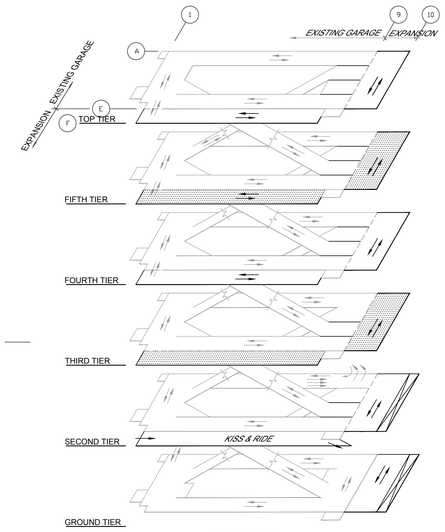

ISOMETRIC

LEGEND:

PARKING EXPANSION AREA

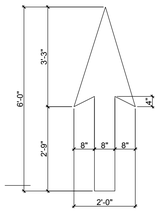

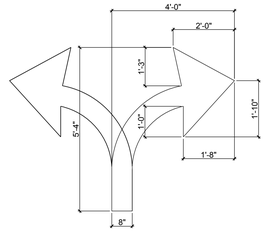

NOTE: PAINT ARROWS SOLID WHITE, UNLESS NOTED OTHERWISE.

2 TYPICAL ARROW DETAIL

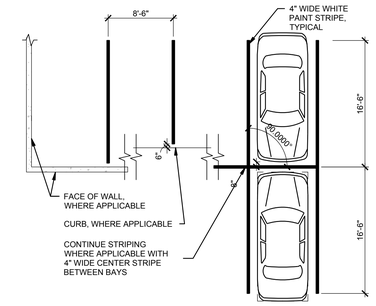

3 90° STRIPING DETAIL

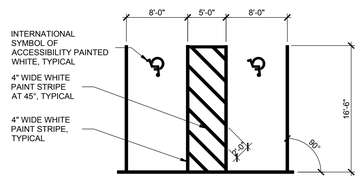

4 90° ACCESSIBLE STRIPING DETAIL

WALKER CONSULTANTS
565 East Swedesford Road
Suite 300
Wayne, PA 19087
610.964.1900
www.walkerconsultants.com
Walker Parking Consultants/Engineers, Inc.

Printed Name & Discipline
ECR / LAR License Number xxxxx

OWNER'S AND/OR SUB'S LOGO

GROSVENOR STRATHMORE
PARKING GARAGE EXPANSION
NORTH BETHESDA MARYLAND

ISSUE	DESCRIPTION	DATE	MARK
	30% PROGRESS SET	1/31/18	

PROJECT NO: 14-4099.00
DRAWN BY: LRM
CHECKED BY: TD

SHEET TITLE:
THIRD & FIFTH TIER PLAN

A-103

J:\14-4099-00-GROSVENOR_STRATHMORE\ACAD\05-ARCH\4099A-103.DWG 2/2/2018 10:02:52 AM MALETSKY, LUKE

Copyright 2017. All rights reserved. No part of this document may be reproduced in any form or by any means without permission from Walker Parking Consultants/Engineers, Inc.