E-FILE STAMP

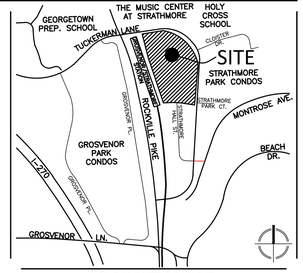

VICINITY MAP
SCALE: 1" = 2,000'

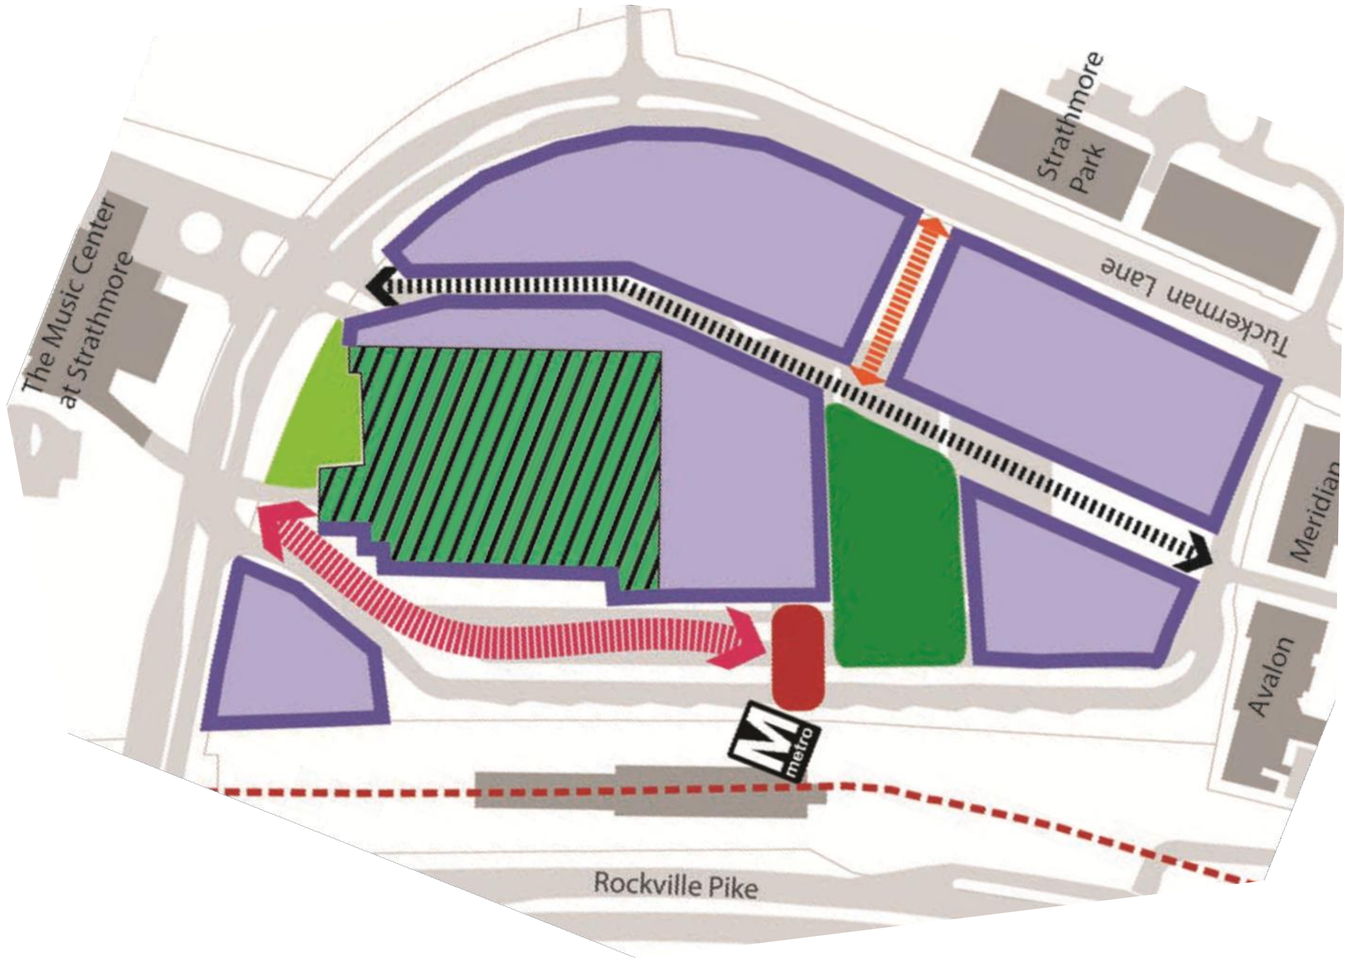

Source: Grosvenor-Strathmore Metro Area Minor Master Plan Amendment - Planning Board Approved (July 2017)

LEGEND

- Recommended Neighborhood Green
- Potential Open Space With Retail
- Potential Open Space Over Existing Garage / Extension
- Recommended Civic Green
- Recommended Arts Plaza
- Recommended Shared Street
- Recommended Enhanced Stairs
- Potential Future Building Zones

NORTH

0 40' 80' 160'

SCALE: 1" = 80'

VIKA
ENGINEERS PLANNERS
LANDSCAPE ARCHITECTS SURVEYORS
VIKA MARYLAND, LLC
20251 CENTURY BOULEVARD SUITE #400
GERMANTOWN, MARYLAND 20874
PHONE: (301) 916-4100
FAX: (301) 916-2262
GERMANTOWN, MD. TYSONS, VA.

PREPARED FOR:
FIVESQUARES DEVELOPMENT @ GROSVENOR METRO, LLC
1 THOMAS CIRCLE, NW
SUITE 200
WASHINGTON, DC, 20005
202-640-4445
SYLKE KNUPPEL, PE

DESIGN CONSULTANTS

ARCHITECT
PERKINS EASTMAN DC
1 THOMAS CIRCLE, NW
SUITE 270
WASHINGTON, DC 20005
202.495.7430
MATT BELL

LANDSCAPE ARCHITECT
VIKA MARYLAND, LLC
20251 CENTURY BOULEVARD
SUITE 400
GERMANTOWN, MD 20874
301.916.4100
JOSH SLOAN

ATTORNEY
LERCH, EARLY, BREWER
7600 WISCONSIN AVENUE
SUITE 700
BETHESDA, MD 20814
301.986.1300
STEVE ROBINS

TRAFFIC ENGINEER
WELLS + ASSOCIATES
1420 SPRING HILL ROAD
SUITE 610
TYSONS, VA 22102
703.917.6620
CHRIS TURNBULL

PLANNING, CIVIL ENGINEERING
VIKA MARYLAND, LLC
20251 CENTURY BOULEVARD
SUITE 400
GERMANTOWN, MD 20874
301.916.4100
LAURENT MOUNAUD, PE

REVISIONS	DATE
1 INITIAL SUBMISSION	4/25/2018

PROFESSIONAL SEAL

I HEREBY CERTIFY THAT THESE DOCUMENTS WERE PREPARED OR APPROVED BY ME, AND THAT I AM A DULY LICENSED PROFESSIONAL ENGINEER UNDER THE LAWS OF THE STATE OF MARYLAND.
NAME: LAURENT MOUNAUD
LICENSE #: 16749
EXPIRATION DATE: JAN. 21, 2019

GROSVENOR - STRATHMORE

WMATA GARAGE EXPANSION

4TH ELECTION DISTRICT
MONTGOMERY COUNTY, MARYLAND
WSSC GRID: 213NW05
TAX MAP:HP123

CONCEPT PLAN FUTURE DEVELOPMENT

DRAWN BY: LGM
DESIGNED BY: LGM
DATE ISSUED: 04/25/18

VIKA PROJECT VM 50226 A
APPLICATION NO. MR2018026
SHEET NO. CNCPT-001

O:\50000-50500\50226\CAD\CONCEPT\PLOT SHEETS\50226000-cP_CONCEPT.dwg — Wednesday, April 25, 2018 11:09:03 AM