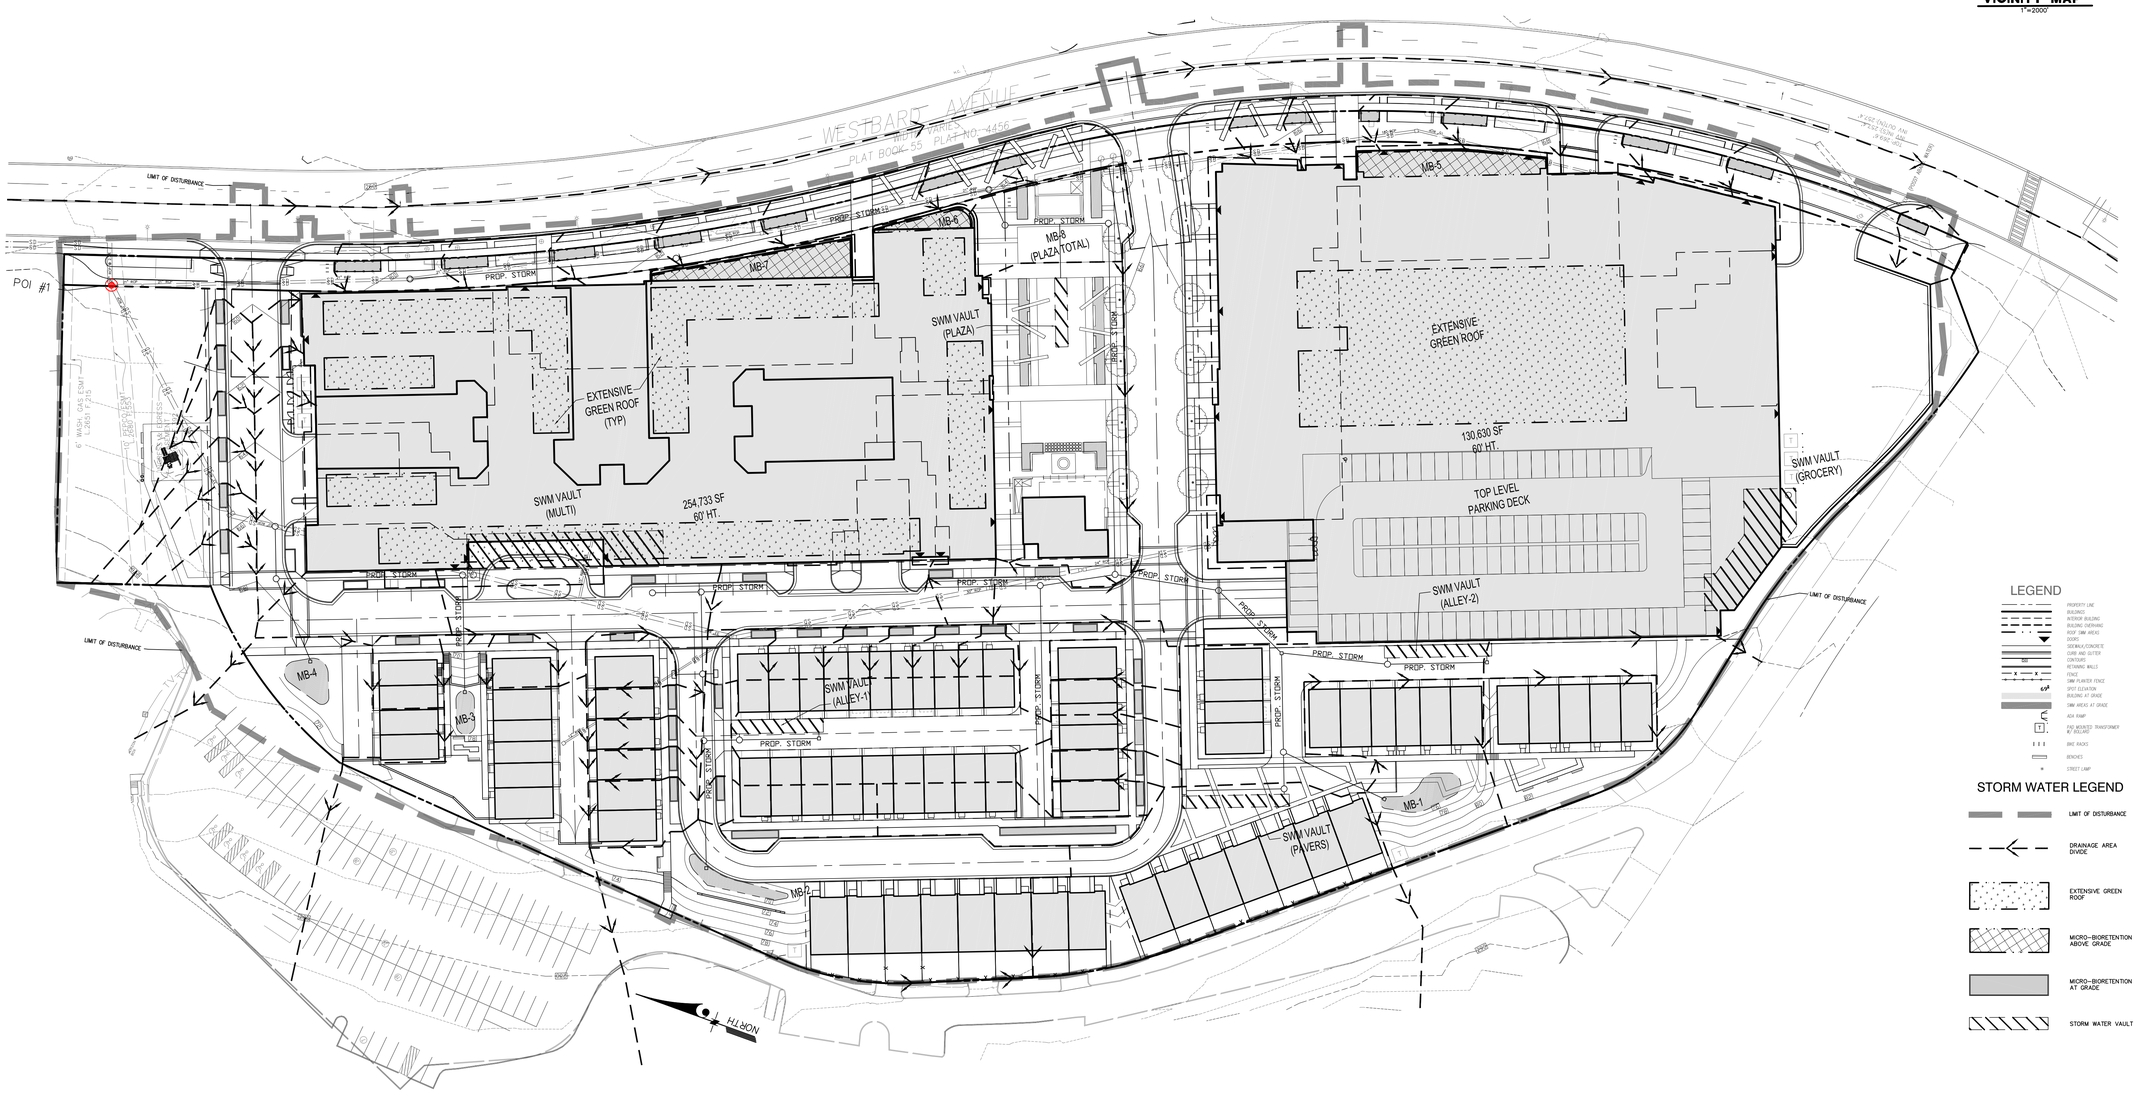

VICINITY MAP
1"=2000'

LEGEND

PROPERTY LINE
BUILDING
INTERIOR BUILDING
BUILDING OVERHANG
ROOF SWM AREAS
DOORS
SIDEWALK/CONCRETE
CURB AND GUTTER
CONTOURS
RETAINING WALLS
FENCE
SWM PLANTER FENCE
SPOT ELEVATION
BUILDING AT GRADE
SWM AREAS AT GRADE
ADA RAMP
PAD MOUNTED TRANSFORMER W/ BOLLARDS
BIKE RACKS
BENCHES
STREET LAMP

STORM WATER LEGEND

LIMIT OF DISTURBANCE
DRAINAGE AREA DIVIDE
EXTENSIVE GREEN ROOF
MICRO-BIORETENTION ABOVE GRADE
MICRO-BIORETENTION AT GRADE
STORM WATER VAULT

SCALE: 1"=40'
0 40 80 120

WESTWOOD SHOPPING CENTER

7TH ELECTION DISTRICT
BETHESDA, MARYLAND

Applicant / Owner:
Equity One (Northeast Portfolio) LLC
c/o Regency Centers, L.P.
1919 Gallows Road, Suite 1000
Vienna, VA 22182
703-442-4302
Sam Steibel

Residential Developer:
The Neighborhoods of EYA
4800 Hampden Lane, Suite 300
Bethesda, MD 20814
301-634-8600
Jack Lester

Attorney:
Linowes and Blocher LLP
7200 Wisconsin Avenue, Suite 800
Bethesda, MD 20814
301-654-0504
Erin Girard

Civil Engineer:
Johnson Bernat Associates, Inc.
205 N. Frederick Avenue, Suite 100
Gaithersburg, MD 20877
301-963-1133
Kevin Johnson

Architect:
Mushinsky Voelzke Associates | MV+A
1200 G Street, NW Suite 250
Washington, DC 20005
202-682-2822
Jim Voelzke

Landscape Architect:
LandDesign
200 South Peyton Street
Alexandria, VA 22314
703.594.7784
Gabriela Canamar

Traffic Consultant:
Wells + Associates
8730 Georgia Avenue, Suite 200
Silver Spring, MD 20910
301-971-3415
Nancy Randall

SITE PLAN NO. 820180190

STORMWATER MANAGEMENT CONCEPT PLAN -PHASE 1

MAY 1 2018

DRAWN BY	CHECKED BY
AMB	KJJ

REV.	ISSUE	DATE

DRAWING STAMP

SHEET NUMBER

SP-SWM-1

I:\Proj\17-055 - Westwood\Plot\SITE PLAN - SWM Concept.dwg