E-FILE STAMP

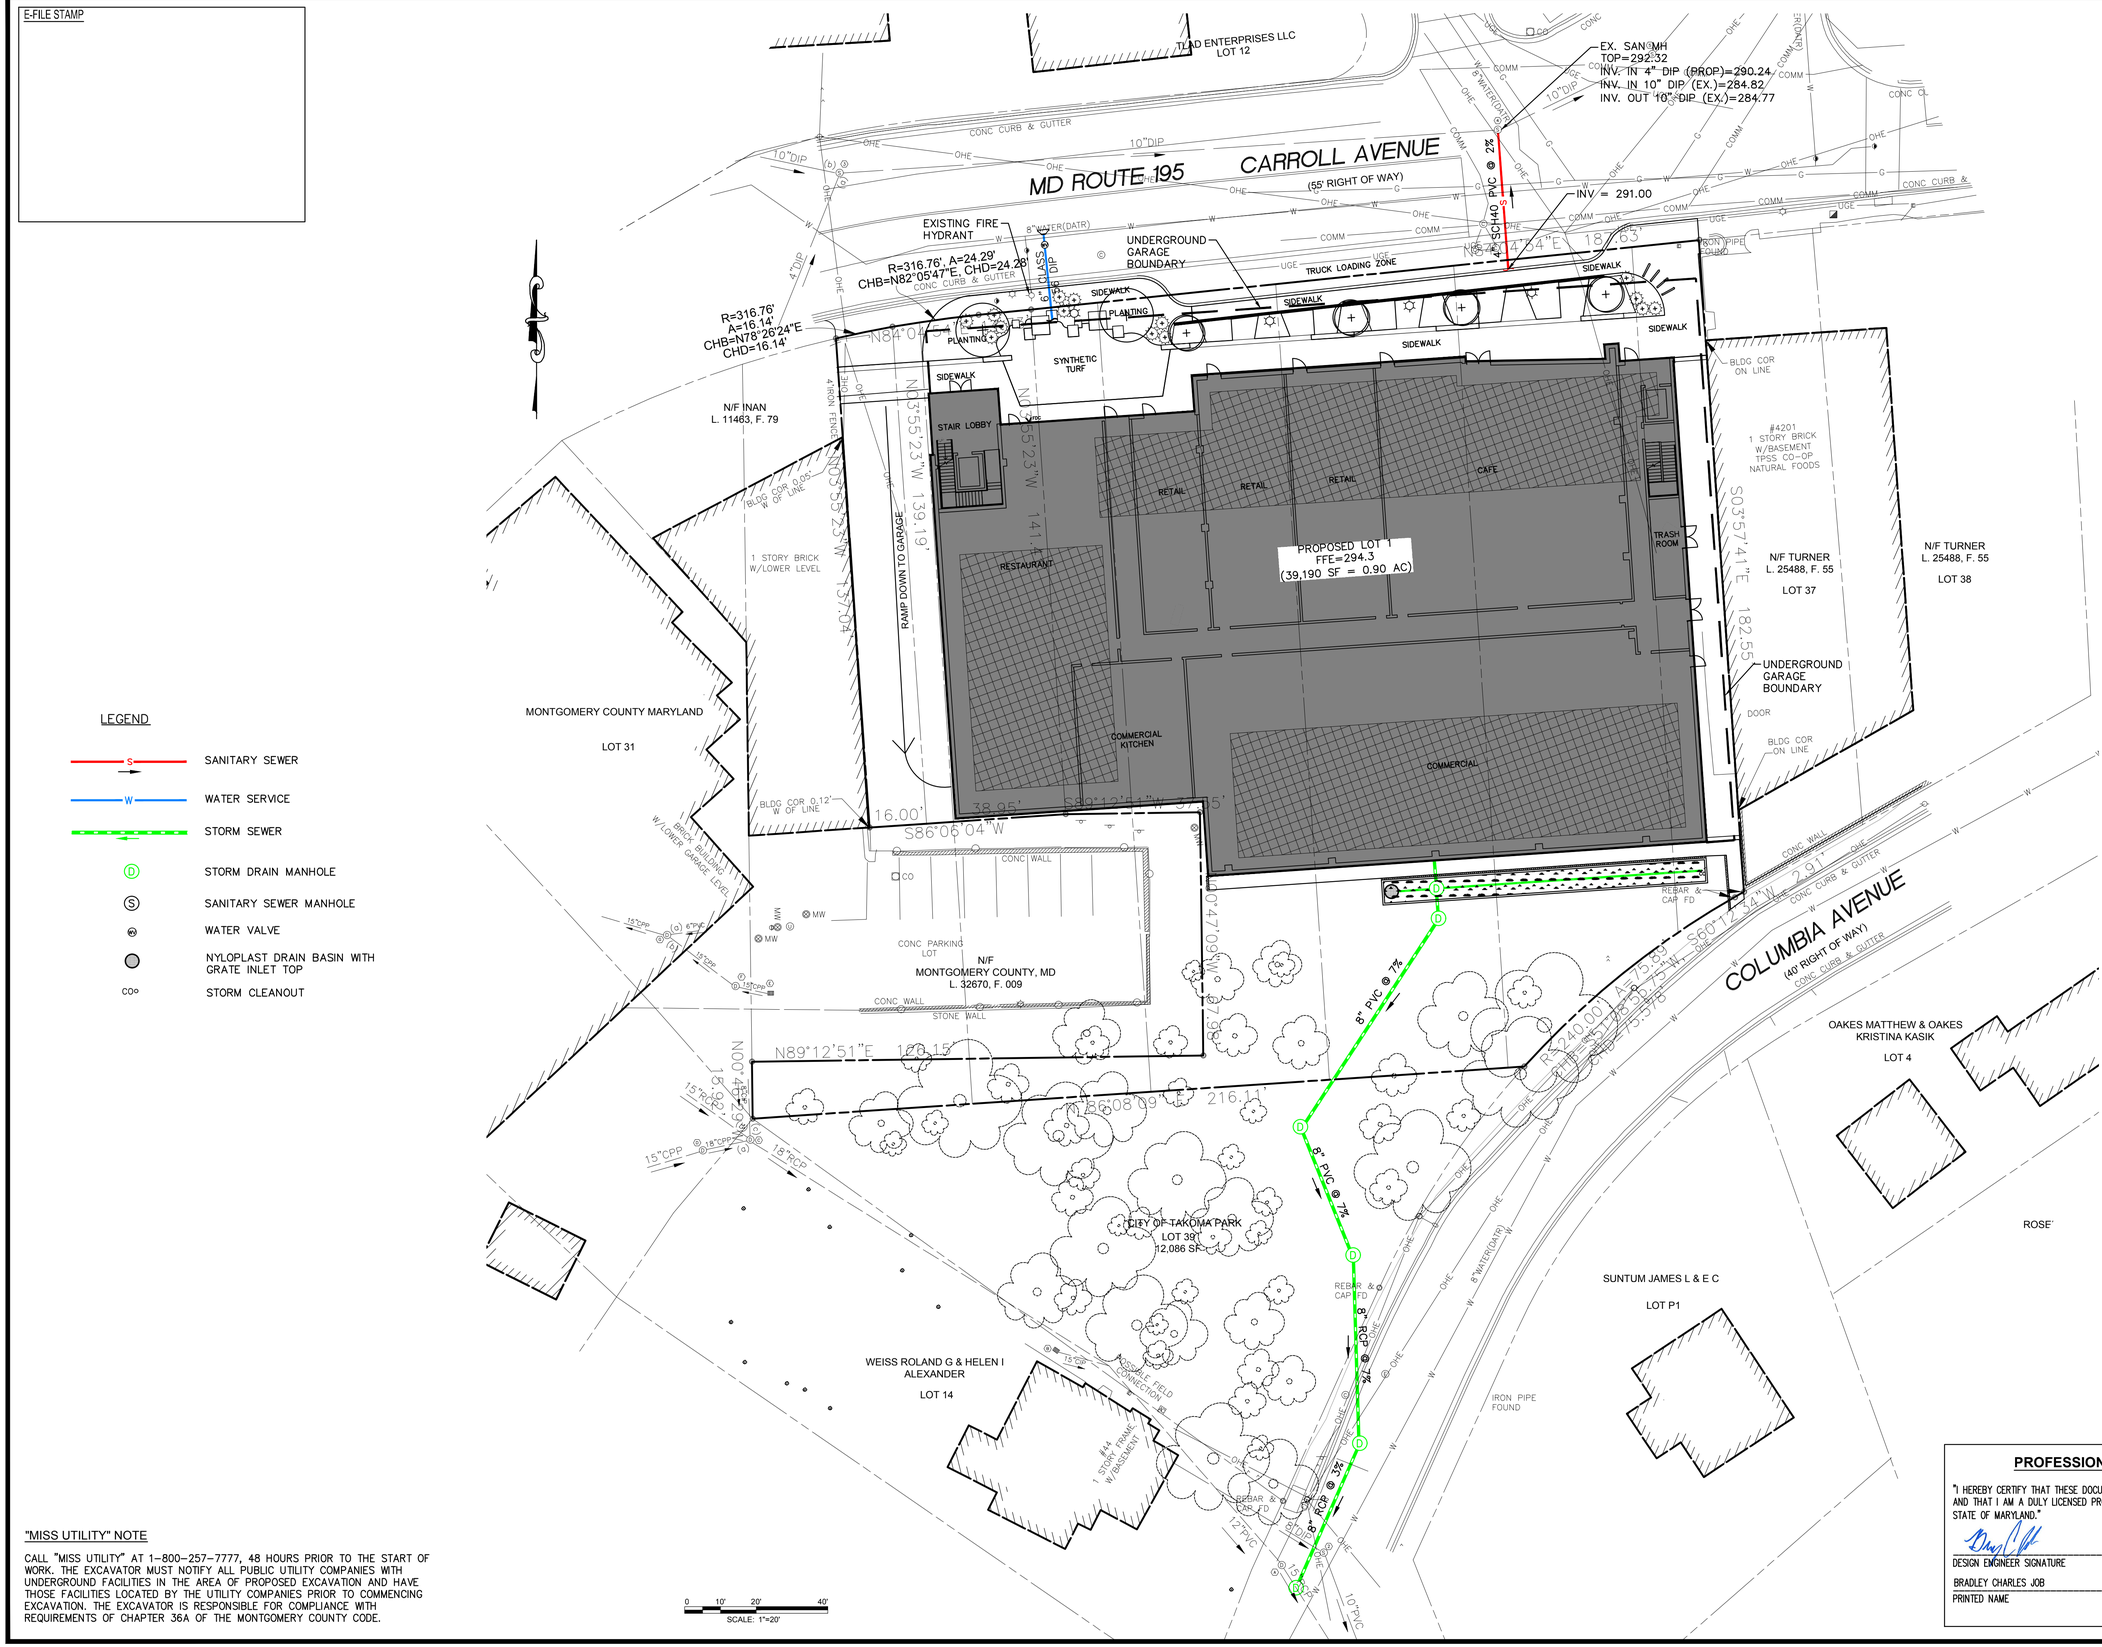

LEGEND

- SANITARY SEWER
- WATER SERVICE
- STORM SEWER
- STORM DRAIN MANHOLE
- SANITARY SEWER MANHOLE
- WATER VALVE
- NYLOPLAST DRAIN BASIN WITH GRATE INLET TOP
- STORM CLEANOUT

"MISS UTILITY" NOTE

CALL "MISS UTILITY" AT 1-800-257-7777, 48 HOURS PRIOR TO THE START OF WORK. THE EXCAVATOR MUST NOTIFY ALL PUBLIC UTILITY COMPANIES WITH UNDERGROUND FACILITIES IN THE AREA OF PROPOSED EXCAVATION AND HAVE THOSE FACILITIES LOCATED BY THE UTILITY COMPANIES PRIOR TO COMMENCING EXCAVATION. THE EXCAVATOR IS RESPONSIBLE FOR COMPLIANCE WITH REQUIREMENTS OF CHAPTER 36A OF THE MONTGOMERY COUNTY CODE.

PROFESSIONAL CERTIFICATION

"I HEREBY CERTIFY THAT THESE DOCUMENTS WERE PREPARED OR APPROVED BY ME, AND THAT I AM A DULY LICENSED PROFESSIONAL ENGINEER UNDER THE LAWS OF THE STATE OF MARYLAND."

DESIGN ENGINEER SIGNATURE — JANUARY 30, 2019 DATE

BRADLEY CHARLES JOB — 38317 REGISTRATION NUMBER

PRINTED NAME

AMT LLC
PROFESSIONAL ENGINEERS
LAND SURVEYORS
LANDSCAPE ARCHITECTS
10 G STREET, NE, SUITE 430
WASHINGTON, DC, 20002
PH: (202) 289-4545
FAX: (202) 289-5051

PRELIMINARY PLAN #120190150

TAKOMA JUNCTION

13TH ELECTION DISTRICT
CITY OF TACOMA PARK
MONTGOMERY COUNTY, MARYLAND
TAX MAP: UN51
WSSC GRID: 208NE01 & 209NE01

DATE	REVISION

STATE OF MARYLAND
BRADLEY C. JOB
No. 38317
PROFESSIONAL ENGINEER
1/30/19

PROFESSIONAL CERTIFICATION: I HEREBY CERTIFY THAT THESE DOCUMENTS WERE PREPARED OR APPROVED BY ME, AND THAT I AM A DULY LICENSED PROFESSIONAL ENGINEER UNDER THE LAWS OF THE STATE OF MARYLAND LICENSE NO. 38317 EXPIRATION DATE: 01/01/2020

UTILITY PLAN (COLOR)

DESIGNED	AMC
CHECKED	BCJ
SCALE	AS SHOWN
FILE NO.	114-123
DATE	JANUARY 2019

C5.02