E-FILE STAMP

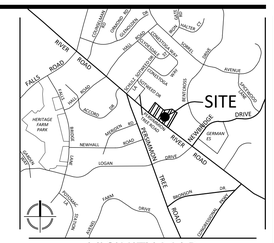

VICINITY MAP
SCALE: 1" = 2000'

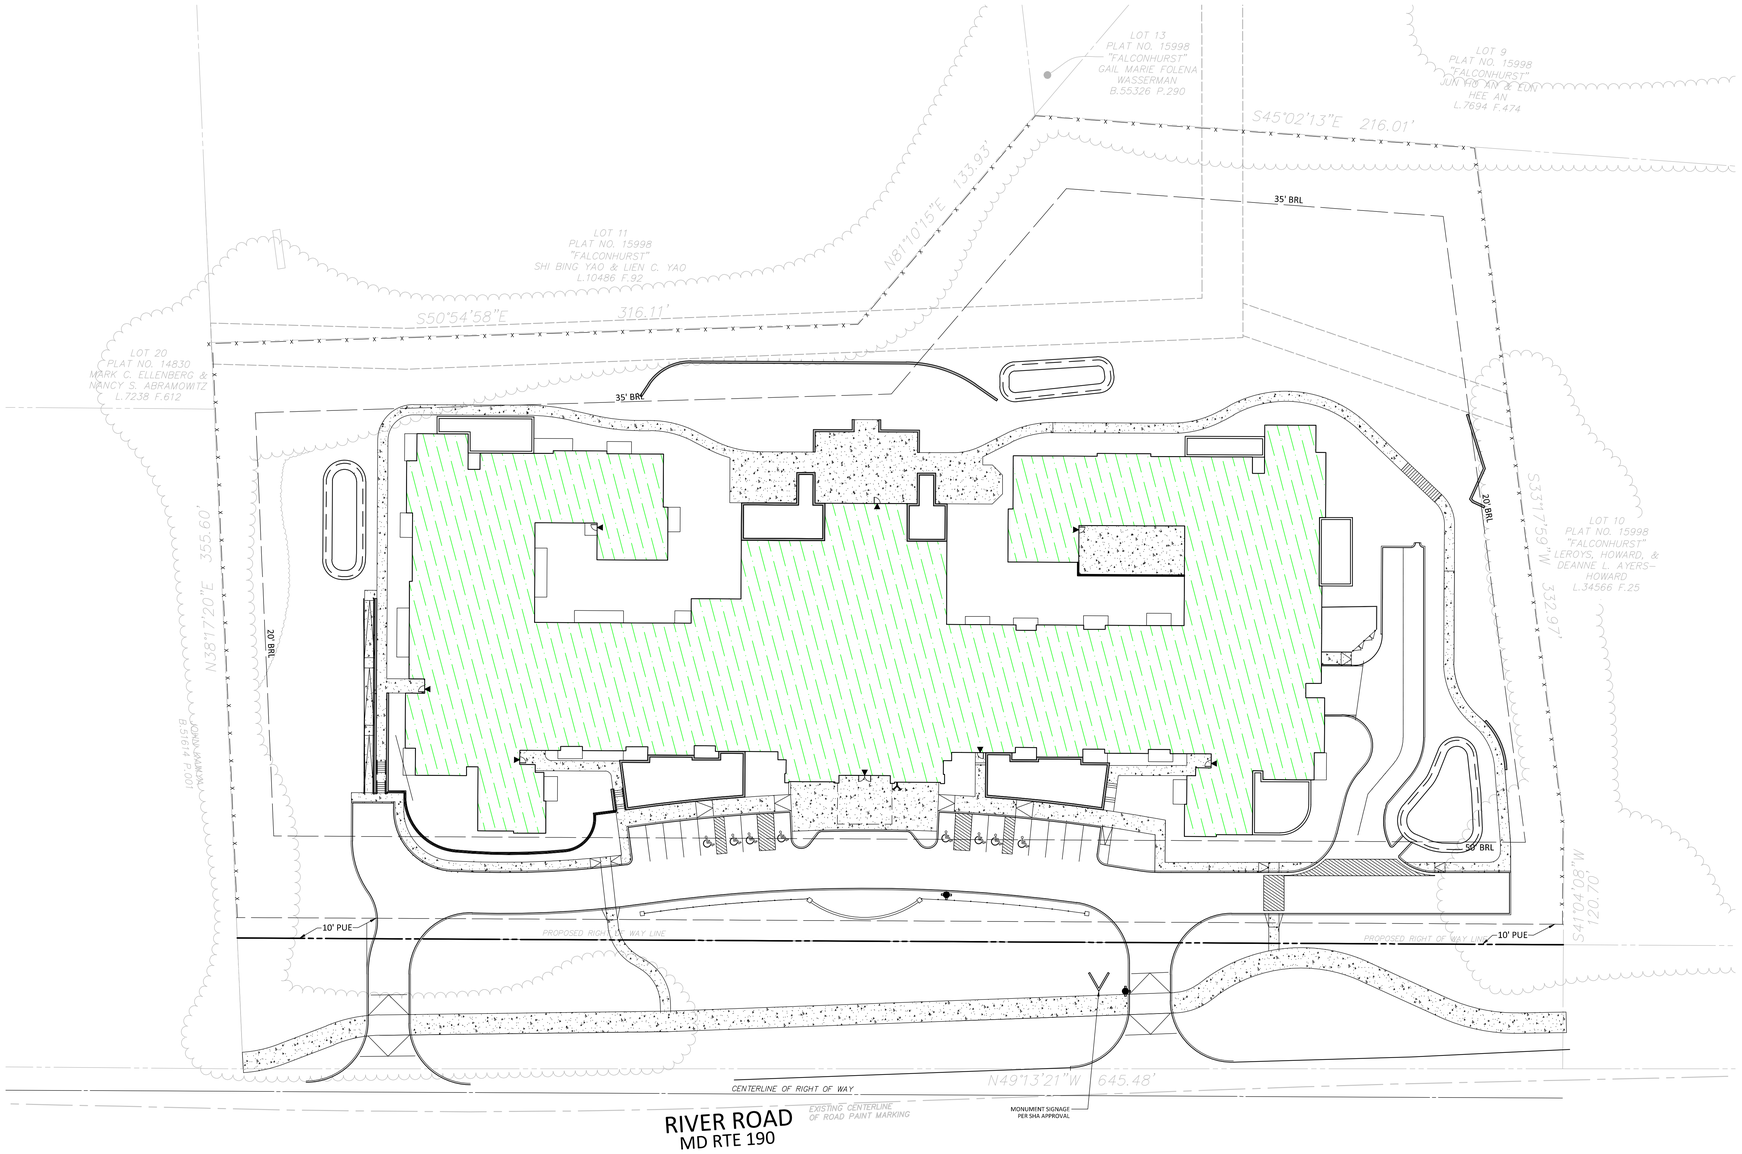

LEGEND

BUILDING COVERAGE

Net Lot Area	219,757	SF	5.04	AC	
Proposed Building Coverage	54,939	SF	1.26	AC	25%
Total	**54,939**	**SF**	**1.26**	**AC**	**25%**

0 15 30 60
SCALE: 1"=30'

ENGINEERS PLANNERS
LANDSCAPE ARCHITECTS SURVEYORS
VIKA MARYLAND, LLC
20251 CENTURY BOULEVARD SUITE #400
GERMANTOWN, MARYLAND 20874
PHONE: (301) 916-4100
FAX: (301) 916-2262
GERMANTOWN, MD. TYSONS, VA.

PREPARED FOR:
SPECTRUM RETIREMENT COMMUNITIES, LLC
4600 S. SYRACUSE STREET
11TH FLOOR
DENVER, CO, 80237
303.360.8812
MIKE LONGFELLOW

DESIGN CONSULTANTS

ARCHITECT
VESSEL ARCHITECTURE & DESIGN
600 EMERSON ROAD
SUITE 400
ST. LOUIS, MO, 63141
314.521.0123
BRIAN L. VAN WINKLE, AIA, NCARB

ATTORNEY
LERCH, EARLY & BREWER, CHTD
7600 WISCONSIN AVENUE
SUITE 700
BETHESDA, MD, 20814
301.986.1300
STEVEN A. ROBINS

PLANNER, CIVIL , LA
VIKA MARYLAND, LLC
20251 CENTURY BOULEVARD
SUITE 400
GERMANTOWN MD, 20874
301.916.4100
LOGAN ALOMAR

REVISIONS	DATE
CUSP APPROVED	08/17/20

PROFESSIONAL SEAL

9545 RIVER ROAD
CONDITIONAL USE APPLICATION SUBMISSION

10TH ELECTION DISTRICT
MONTGOMERY COUNTY, MARYLAND
WSSC GRID: 212NW10
TAX MAP: FP42

BUILDING COVERAGE EXHIBIT

DRAWN BY: DL
DESIGNED BY: JS
DATE ISSUED: 11/11/2020

VIKA PROJECT: VM 50363A
AGENCY NO.: CU-2020-05
SHEET NO.: C-6

Z:\50000-59500\50363\CAD\CSITE\PLOT SHEETS\50363009_COVERAGE.dwg - Friday, November 20, 2020 4:53:58 PM

LAYOUT: C-6_BUILDING COVERAGE EXHIBIT, Plotted By: alomar