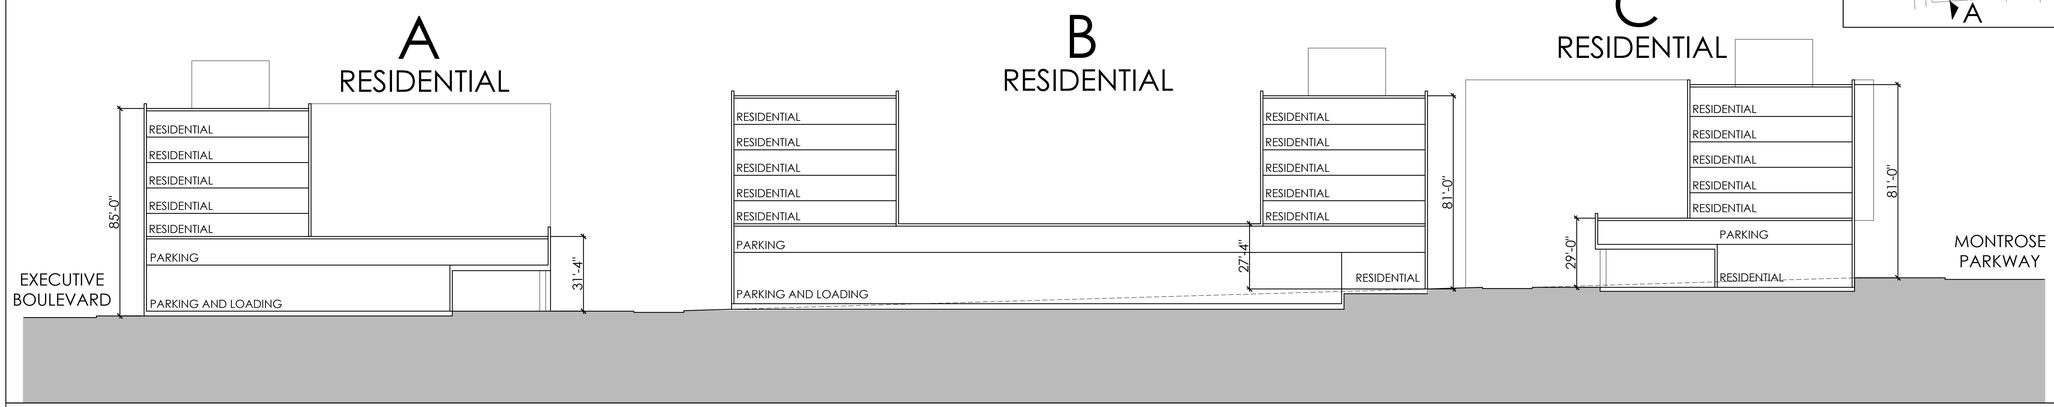

SECTION A-A | 1

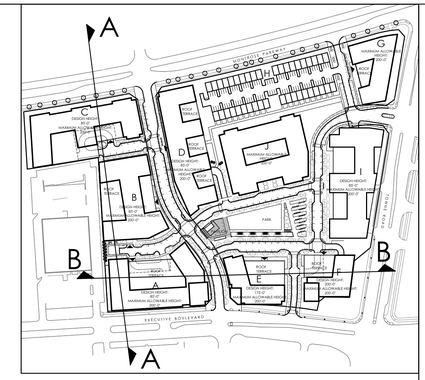

SECTION KEY

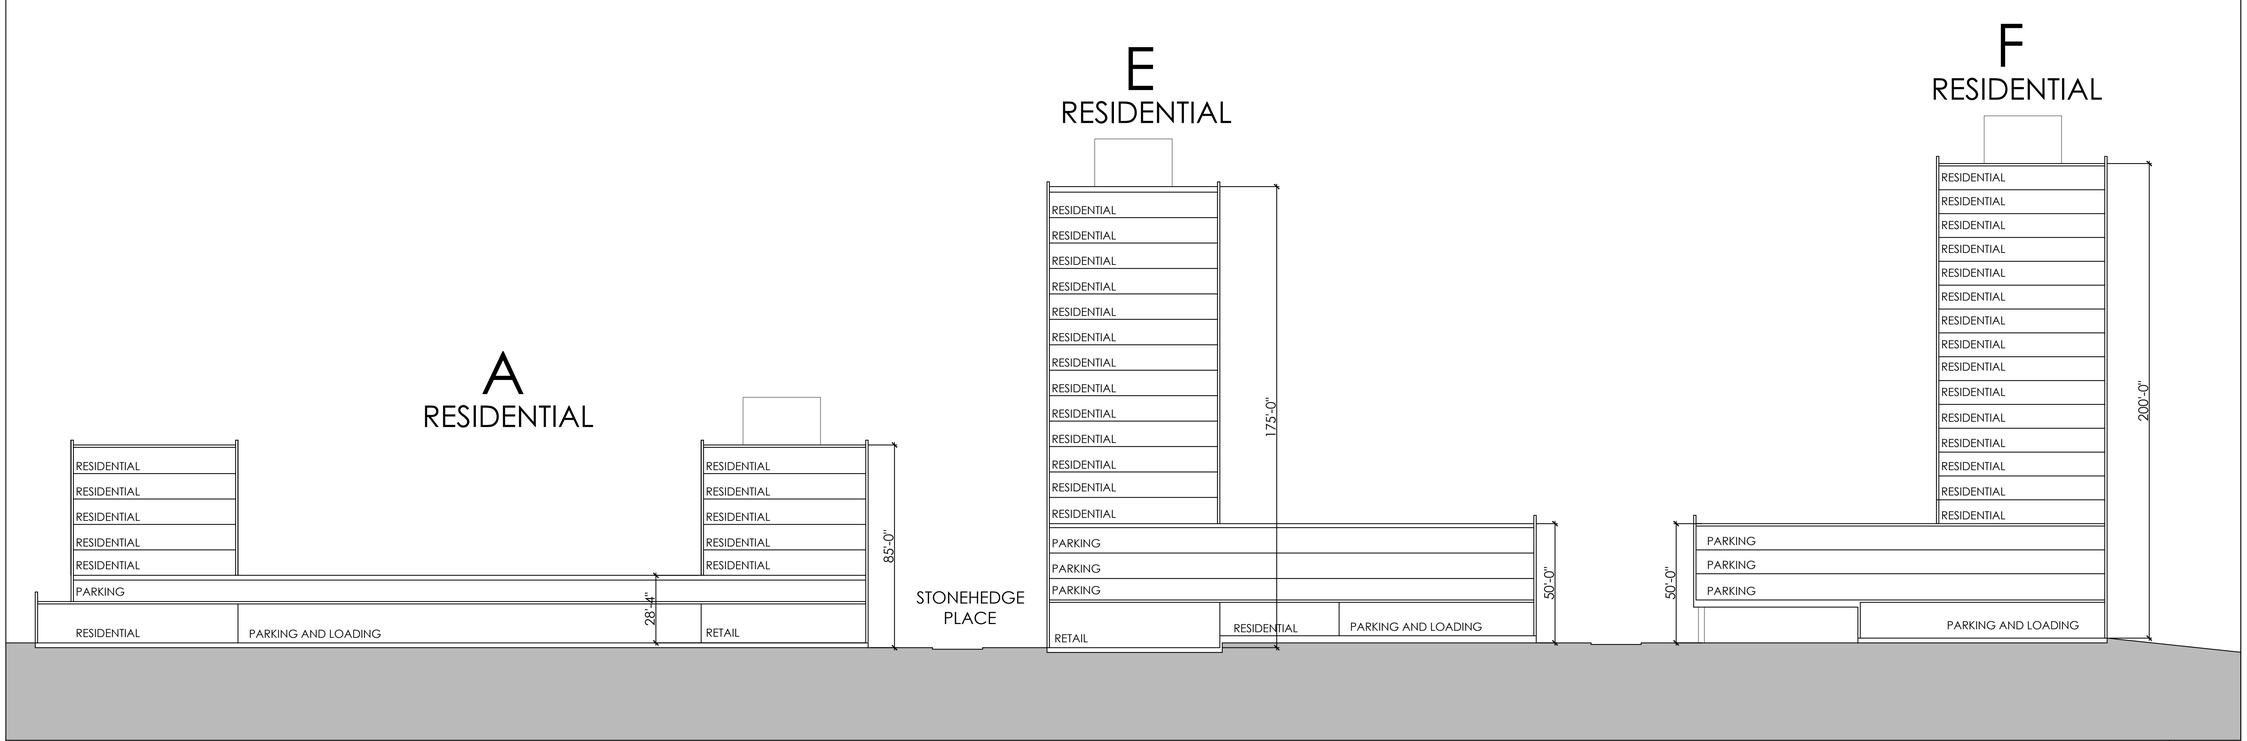

SECTION B-B | 2

WDG Architecture, PLLC
1025 Connecticut Avenue NW
Suite 300
Washington DC 20036
tel 202 857 8300
fax 202 463 2198
e-mail
wdg@wdgarch.com

NOTE:
SKETCH PLAN DRAWINGS ARE CONCEPTUAL ONLY AND REPRESENT PROPOSED DEVELOPMENT IN AN ILLUSTRATIVE MANNER. FINAL BUILDING LOCATIONS, DIMENSIONS, HEIGHTS, USES, PHASING, DENSITY, PARKING, UNIT MIX, DEVELOPMENT STANDARDS AND PROGRAMS SHALL BE DETERMINED AT TIME OF SITE PLAN APPLICATIONS.

ROSE VILLAGE
ROCKVILLE, MARYLAND

SUBMISSION	08.04.2020
RESUBMISSION	03.12.2021

©2003WDG Project No:

MASTERPLAN:
SECTIONS

SCALE: 1"=30'-0"

A-4.0