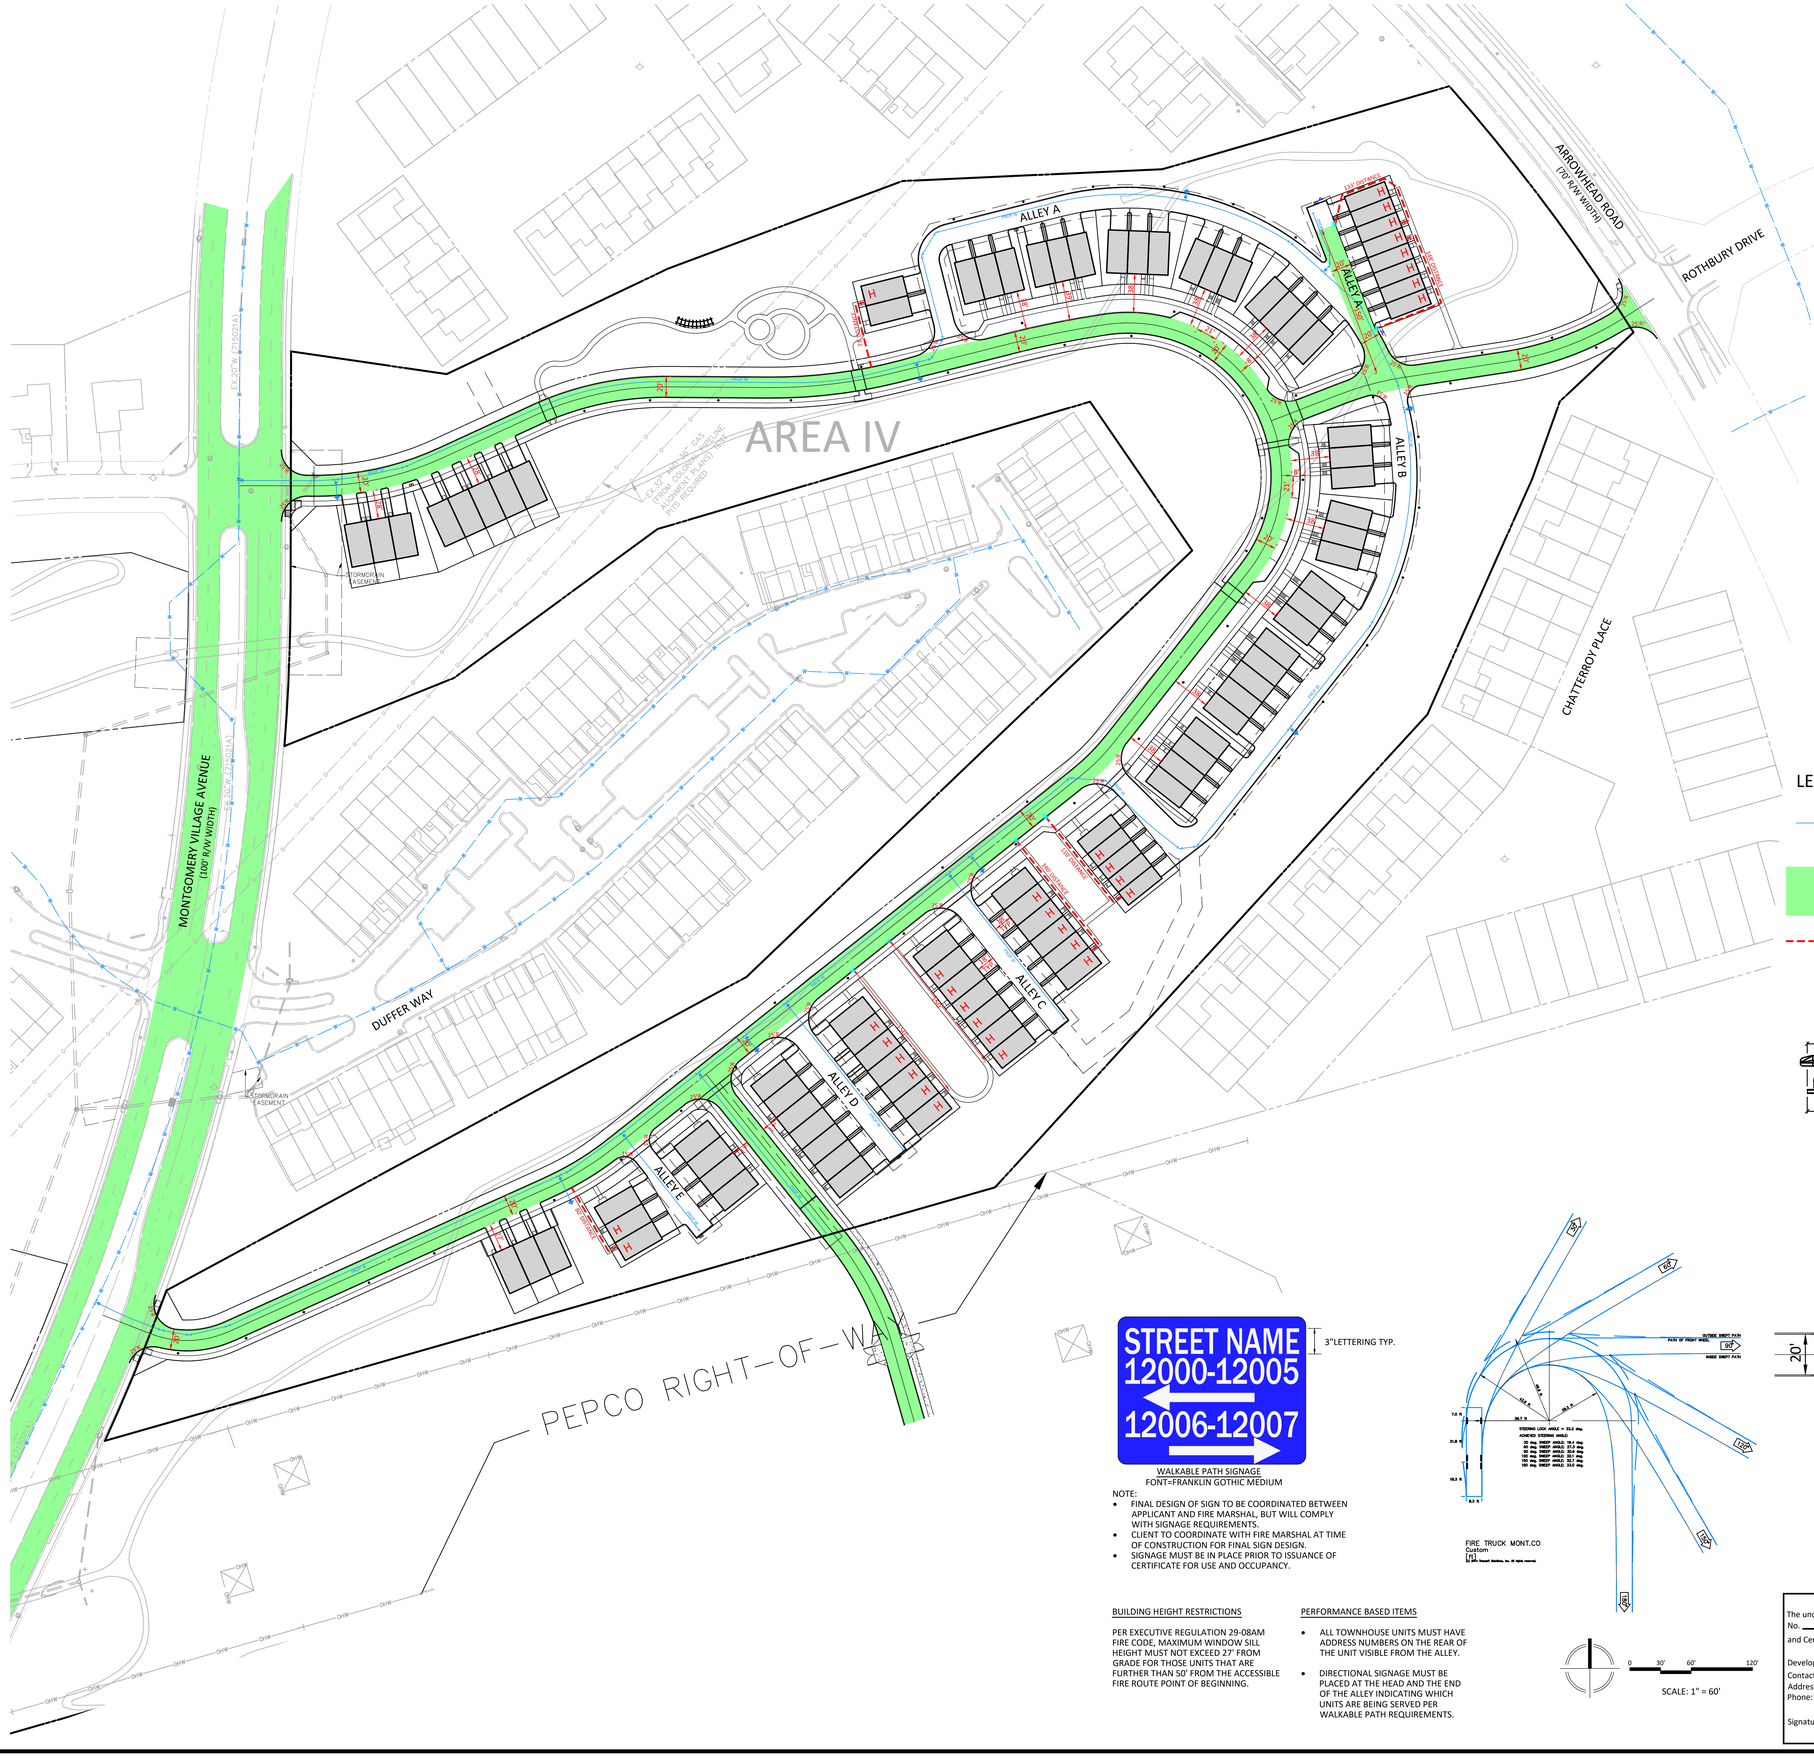
AREA IV
ALLEY A
ALLEY B
ALLEY C
ALLEY D
ALLEY E
ARROWHEAD ROAD
(70' R/W WIDTH)
ROTHBURY DRIVE
CHATTERROY PLACE
MONTGOMERY VILLAGE AVENUE
DUFFER WAY
PEPCO RIGHT-OF-WAY
EX. 12" WSSC GAS
ALIGNMENT PLANS)
PITS REQUIRED
